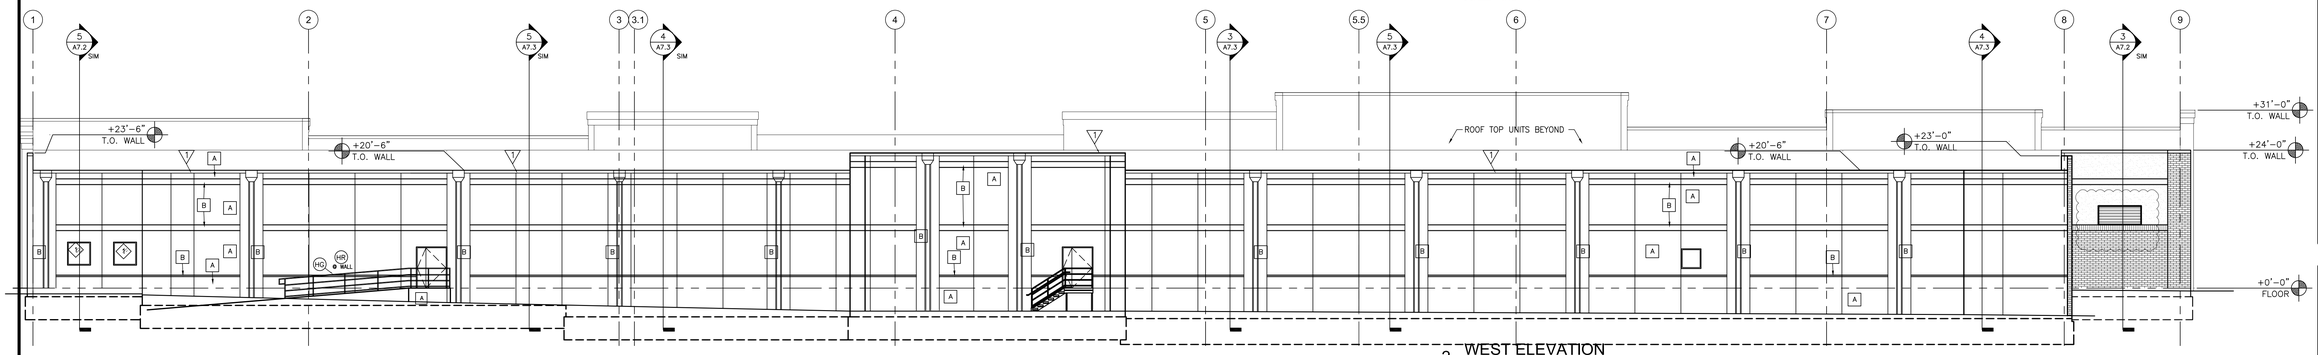
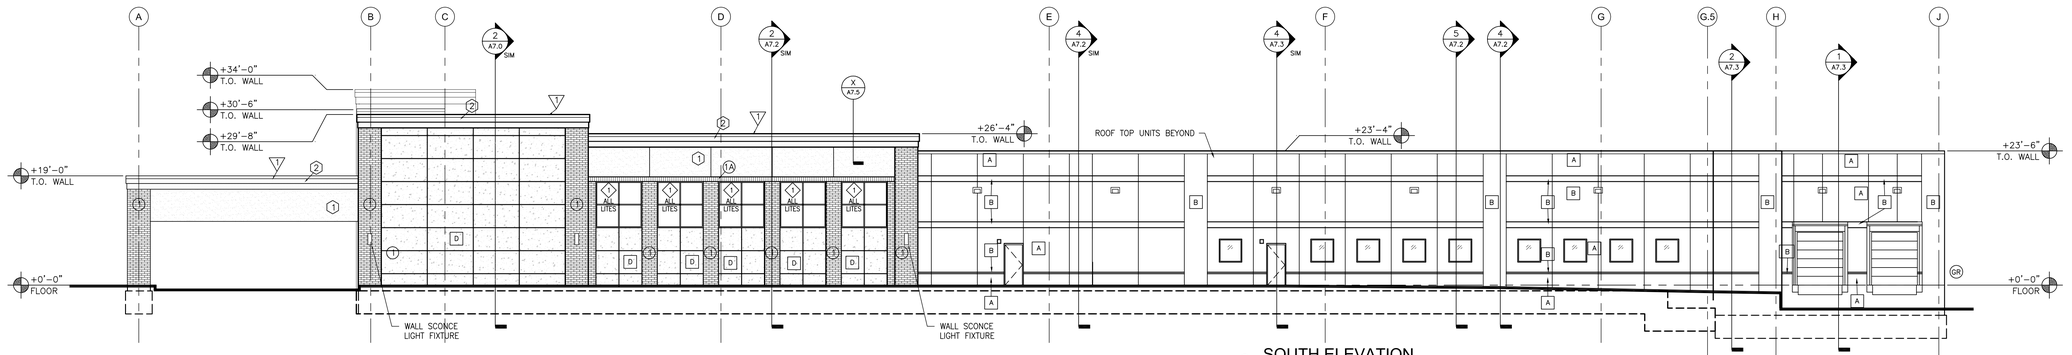


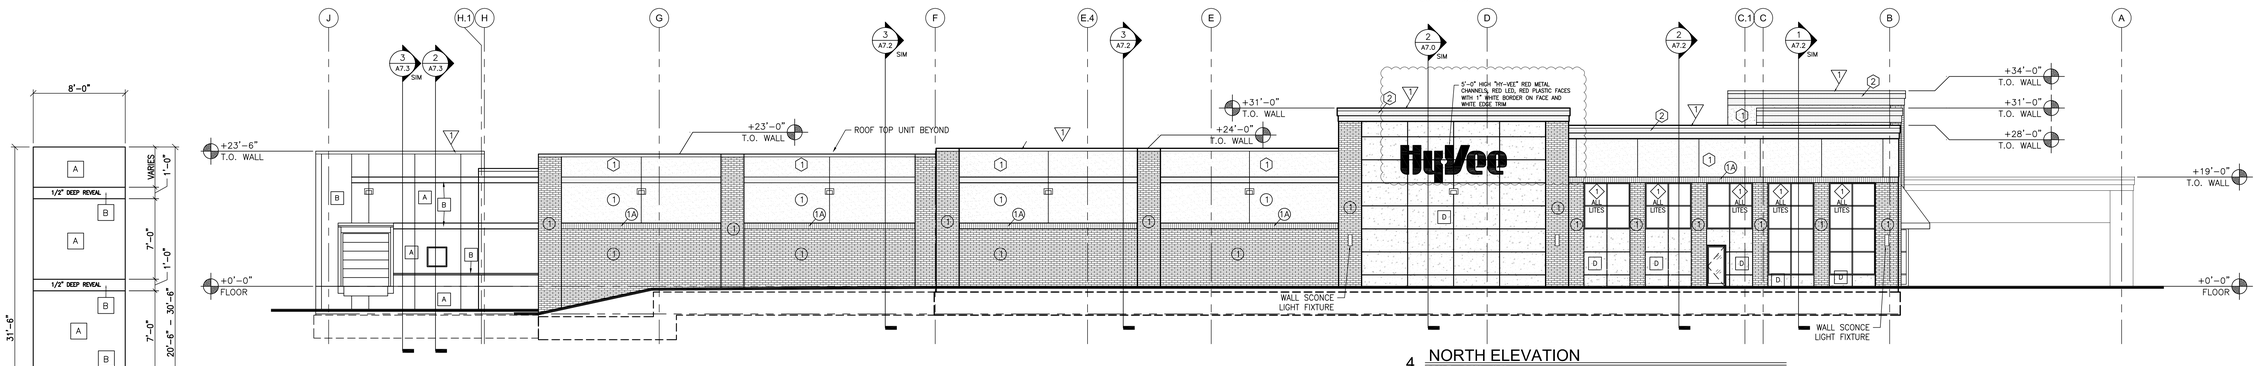

1 EAST ELEVATION
SCALE: 3/32" = 1'-0"




2 WEST ELEVATION
SCALE: 3/32" = 1'-0"




3 SOUTH ELEVATION
SCALE: 3/32" = 1'-0"




4 NORTH ELEVATION
SCALE: 3/32" = 1'-0"




5 TYPICAL PRECAST ELEVATION
SCALE: 3/16" = 1'-0"

(VERIFY W/ PRECAST SHOP DRAWINGS)
(EXTERNAL SURFACE TO BE METAL PAN FINISH)

MASONRY COLORS:

(1) UTILITY SIZE FIELD BRICK: "FLASH" #530 FACE SET (KANSAS BRICK & TILE) MORTAR COLOR: 10H (SOLOMON GRIND-CHEM. SERVICE INC.) RUNNING BOND PATTERN

(1A) UTILITY SIZE BRICK: "FLASH" #530 FACE SET (KANSAS BRICK & TILE) MORTAR COLOR: 10H (SOLOMON GRIND-CHEM. SERVICE INC.) SOLDIER COURSE HEADER

PRECAST:

(A) PAINTED PRECAST. COLOR: S.W. 7526 "MAISON BLANCHE" – MATCH EIFS COLOR #1

(B) PAINTED PRECAST. COLOR: S.W. 7527 "NANTUCKET DUNE" – MATCH EIFS COLOR #2

(C) PAINTED PRECAST. COLOR: MATCH BRICK

(D) ARCHITECTURALLY FINISHED PRECAST CONCRETE PANEL.

E.I.F.S. COLORS:

(1) COLOR #1 LIGHT COLOR SENERGY #T-4958 = T-01-0806-421

(2) COLOR #2 DARK SENERGY T-5641 = T-01-0709-421

E.W.I.F.S. EXPANSION JOINTS: SAME LOCATION @ MASONRY JOINT or AS NOTED ON DRAWINGS

GLASS & GLAZING

(1) VISION GLASS: 1" CLEAR ANNEALED INSULATION GLASS, LOW-E #3 SURFACE

(1A) VISION GLASS: 1" CLEAR TEMPERED INSULATION GLASS, LOW-E #3 SURFACE

(2) VISION GLASS: 5/8" CLEAR TEMPERED INSULATION GLASS, LOW-E #3 SURFACE

(3) SPANDREL GLASS: 1" INSULATION GLASS, EVERGREEN FRIT ON #4 SURFACE

METAL FLASHINGS

(V) NEW PREFINISHED METAL CAP COLOR TO MATCH DARK EIFS

EXTERIOR HOLLOW METAL DOORS AND FRAMES:

PAINT ALL EXTERIOR HOLLOW METAL DOORS AND FRAMES TO MATCH ADJACENT WALL COLOR.

PAINT ALL EXTERIOR PIPE BOLLARDS TO MATCH MAIN BRICK COLOR.

(HR) HANDRAIL:
PIPE RAILING, PAINTED TO BE AT +36" ABOVE NOSE OF TREADS, WITH A GRIPPING SURFACE 1-1/2" DIA. AND SPACED 1-1/2" FROM WALL. THEY ARE TO PROJECT 12" BEYOND THE TOP RISER AT +36" ABOVE SURFACE, AND PROJECT THE WIDTH OF ONE TREAD +12" BEYOND THE BOTTOM RISER AT +36" ABOVE SURFACE. THEY MUST RETURN TO THE WALL, OR BE PROTECTED WITH A SAFTEY END. PROVIDE INTERMEDIATE RAILS OR ORNAMENTAL PATTERN SUCH THAT A 4" DIAMETER SPHERE CANNOT PASS THROUGH.

(GR) GUARDRAIL:
1-1/2" O.D. PIPE RAILING, PAINTED WITH TOP AT +42" ABOVE TOP OF LANDING. PROVIDE INTERMEDIATE RAILS OR ORNAMENTAL PATTERN SUCH THAT A 4" DIAMETER SPHERE CANNOT PASS THROUGH.

(HG) GUARDRAIL WITH HANDRAIL:
A COMBINATION OF THE ABOVE TWO THAT MUST BE PROVIDED ON THE OPEN SIDES OF ALL INTERIOR AND EXTERIOR STAIRS & RAMPS. SEE GUARDRAIL/HANDRAIL DETAIL.

| REVISION | DATE BY |
|---|---|
| | |

LOCATION:
ROCHESTER #4, MINNESOTA

HY-VEE, INC.
5820 WESTOWN PARKWAY
WEST DES MOINES, IOWA 50266
TELEPHONE: (515) 267-2800
FAX: (515) 267-2935

Hy-Vee® EMPLOYEE OWNED

Rochester 4 - A6.0.dwg

NORTH

EXTERIOR ELEVATIONS

| DRAWN: | DATE: 8-27-2014 |
|---|---|
| SCALE: | JOB NUMBER: |

SHEET: A6.0