
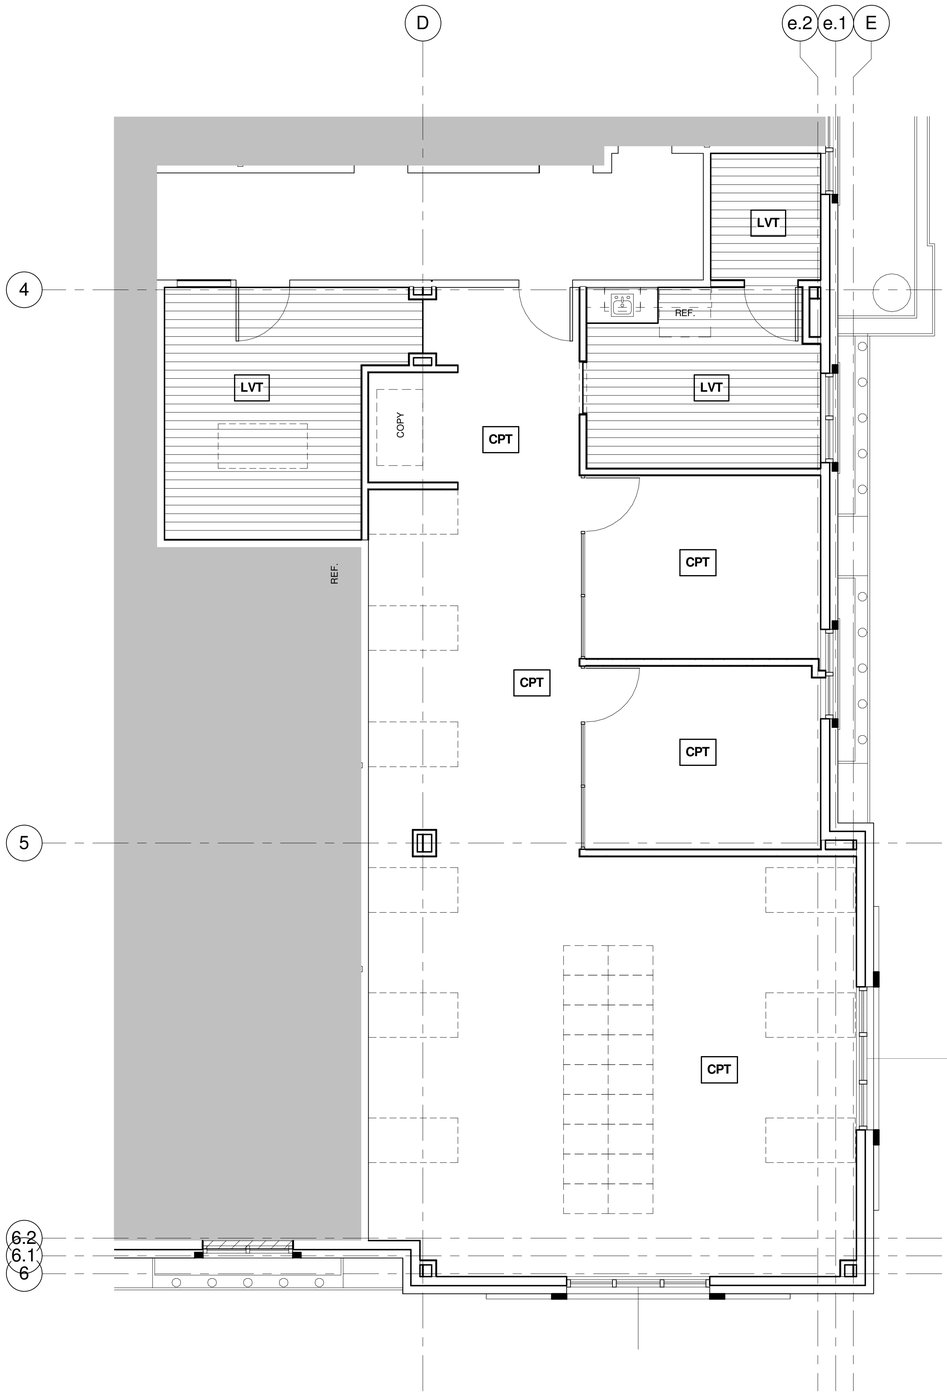


1 Finish Floor Plan
1/4" = 1'-0"

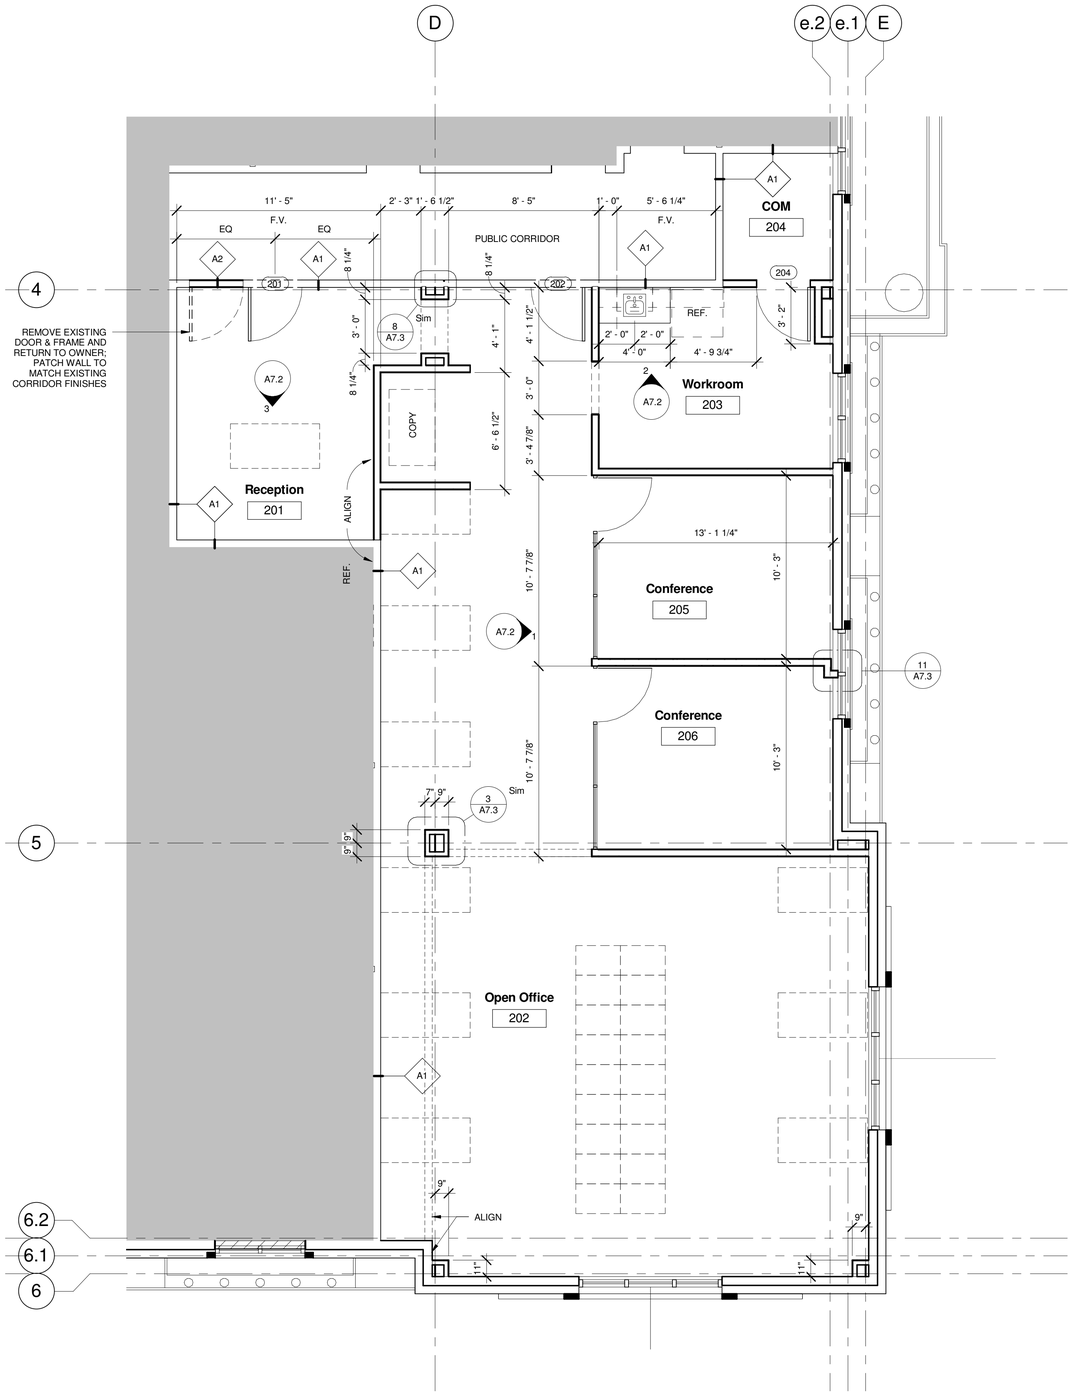

2 Floor Plan
1/4" = 1'-0"

2/27/2012 5:27:27 PM

PRINTED

DATE	REMARKS
02-24-12	S.D. TENANT REVIEW FOR APPROVAL

NO.	REMARKS

Browne McGregor

BROWNE MCGREGOR
ARCHITECTS, INC.

520 POST OAK BOULEVARD
SUITE 880
HOUSTON, TEXAS 77027
713 850-1733 PHONE
713 850-0833 FAX
WWW.BROWNEMCGREGOR.COM

© COPYRIGHT 2010

Martha Turner Properties

VISTA BANK PLAZA
4690 SWEETWATER BLVD,
SECOND FLOOR
SUGAR LAND, TX 77479

FCB Fort Bend Holdings, LLC

FLOOR PLAN

FOR REVIEW ONLY
NOT FOR REGULATORY APPROVAL,
PERMITTING, OR CONSTRUCTION.

PROJECT NO: 07105.20
PHASE: D.D.
DATE: 02-27-12

DRAWING NO:
A2.1