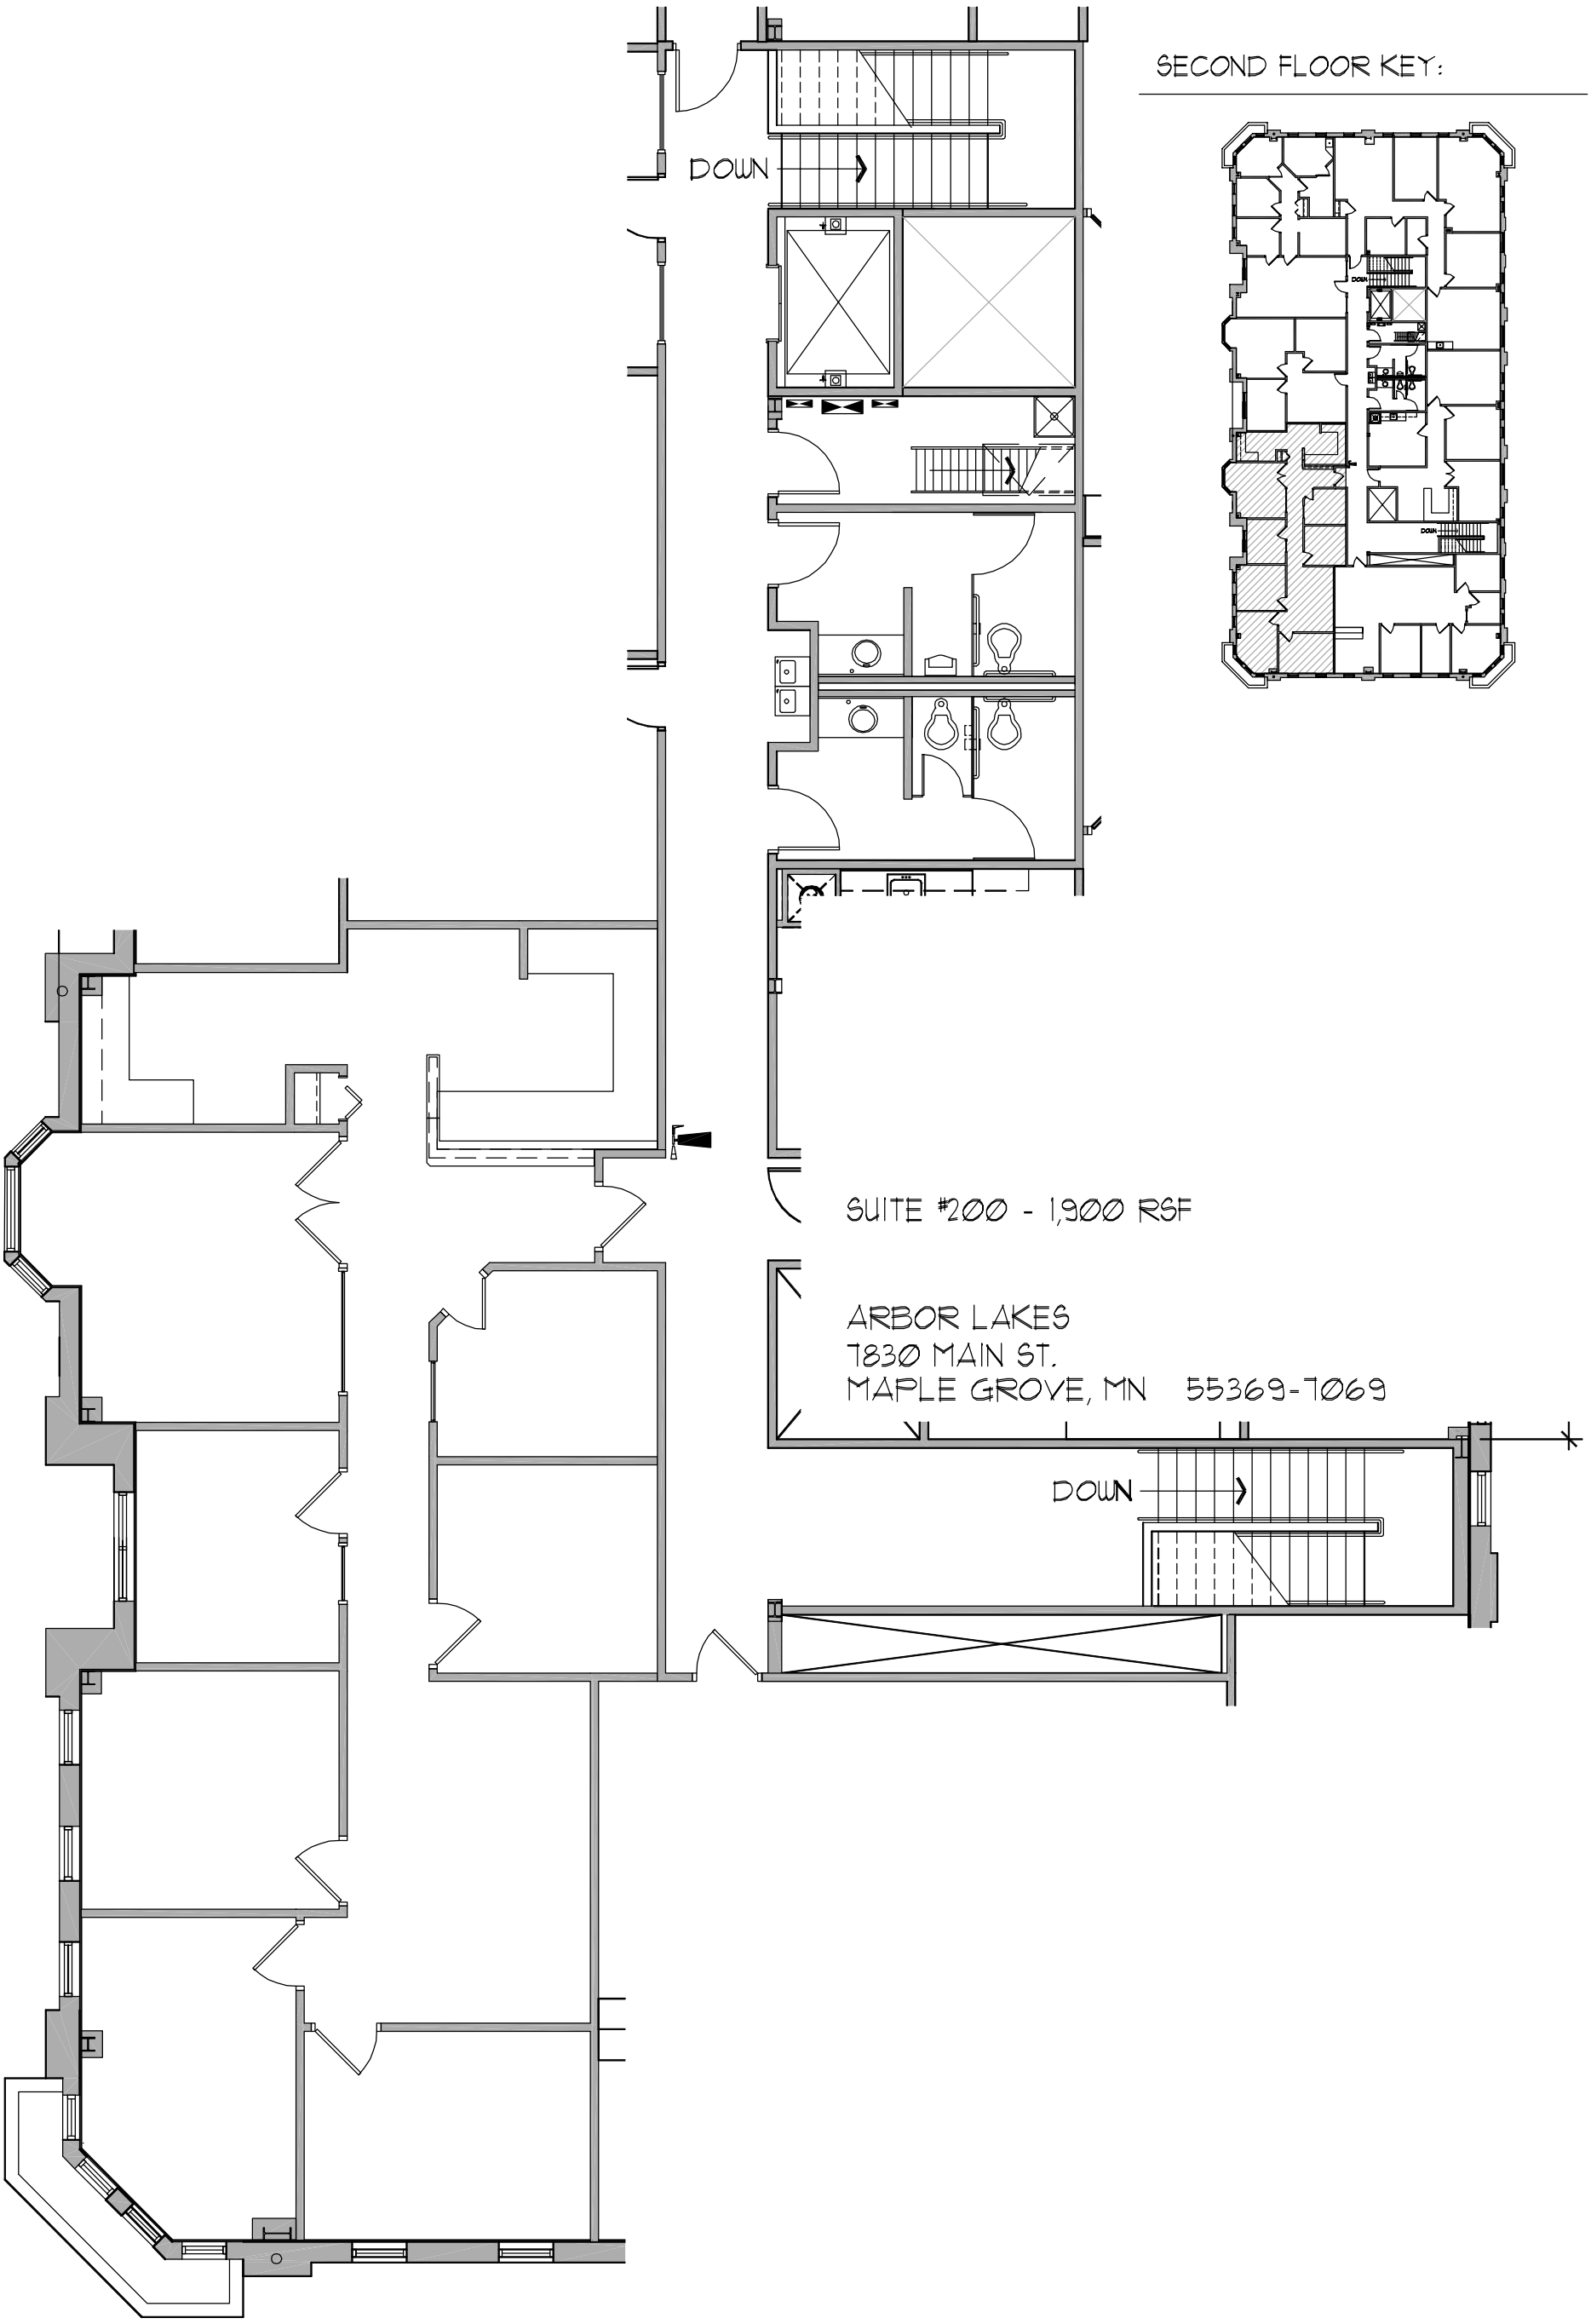


SECOND FLOOR KEY:

KIMCO REALTY

1/200 VACANCY FLOOR PLAN for: SUITE 200

SCALE: 1/8" = 1'-0"

PLAN NORTH

WELSH ARCHITECTURE
4350 Baker Road ~ Suite 400
Minnetonka, MN 55343
952.897.7874 Fax: 952.897.7740

Colliers INTERNATIONAL

FOR LEASING INFO:

PLEASE CONTACT:

BRYAN BELTRAND @ 952-897-7786
MATT DELISLE @ 952-837-3029

SCALE: 1/8" = 1'-0"
JOB: 2017.099.0
DRAWN BY: TGW
DATE: 20 JUN. '17

REVISION: DATE

200