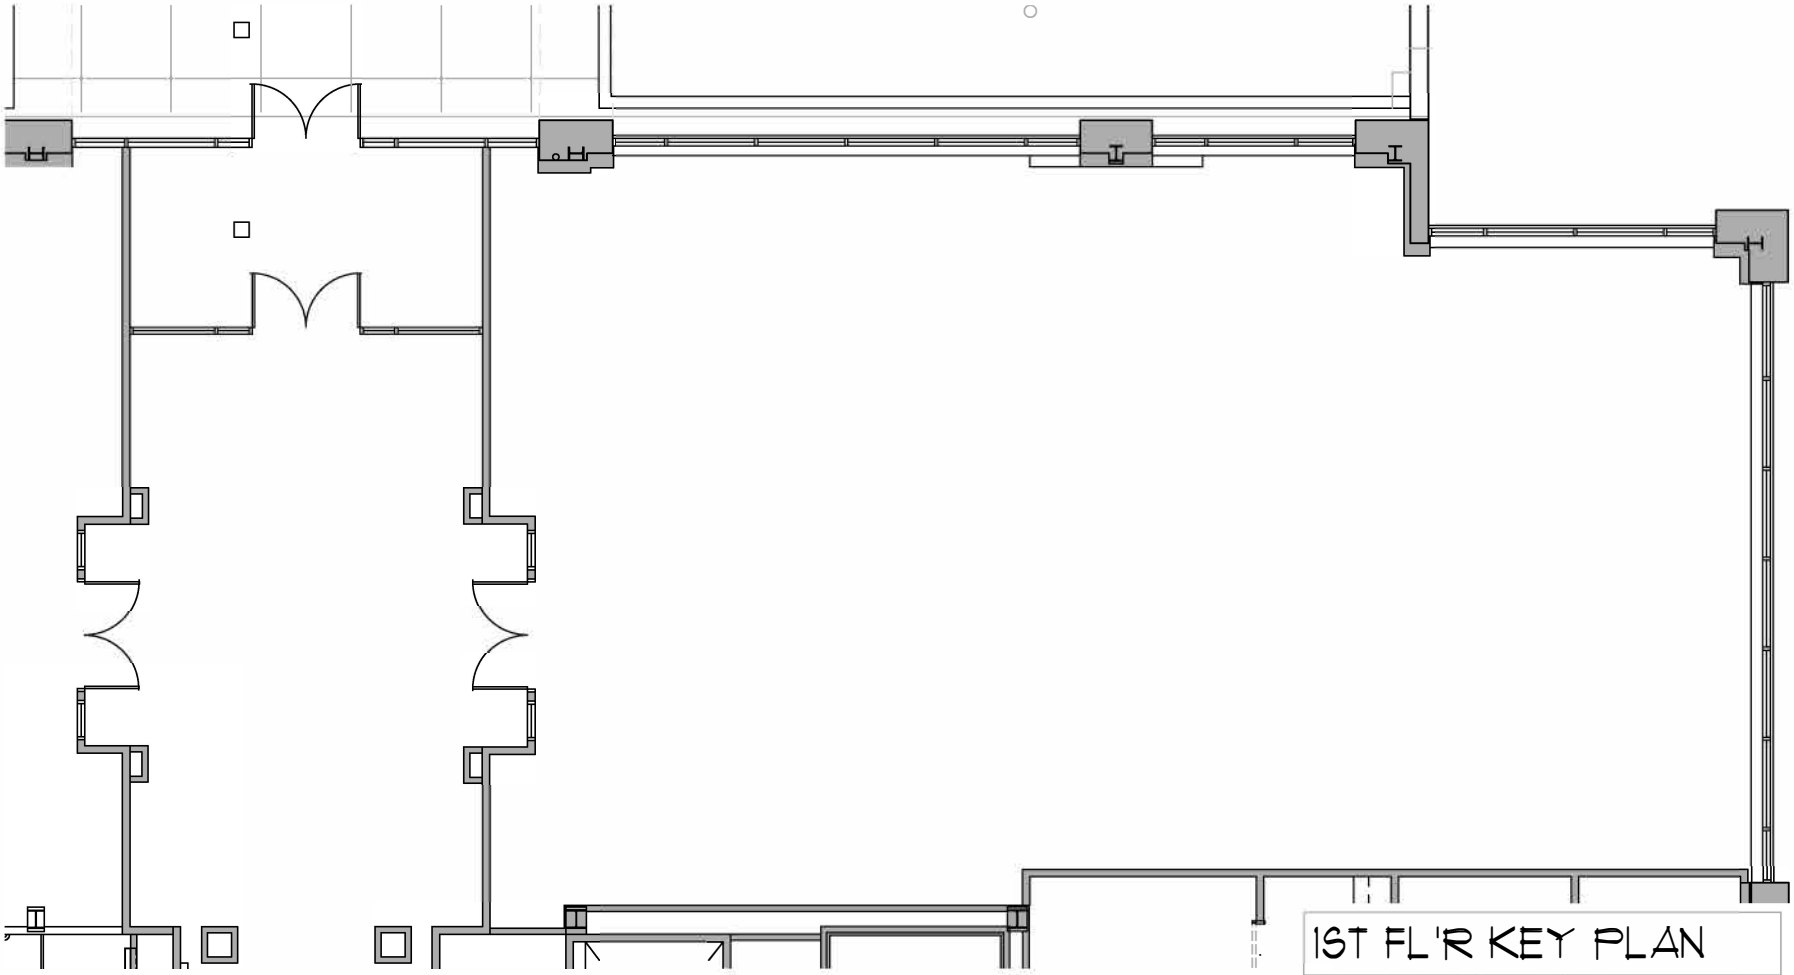


1/195 STE 195 VACANCY FLOOR PLAN


SCALE: 3/32" = 1'-0"

PLAN NORTH

TRUE NORTH

SUITE 195:
R = 3,349 S.F.

1ST FL'R KEY PLAN

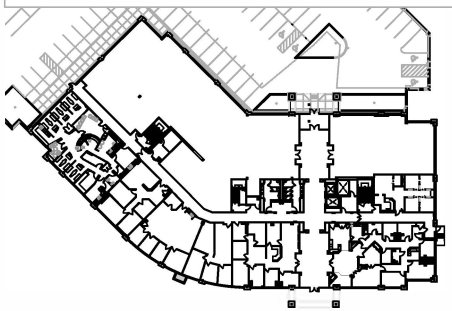

Leased By :

Colliers INTERNATIONAL

Oracle Centre
900 Second Ave. South ~ Suite 1575
Minneapolis, MN 55402

LOCATION:

GRANDVIEW SQUARE
FIRST FLOOR - SUITE 195
5201 EDEN AVENUE
EDINA, MN 55436-2449

SCALE: 3/32" = 1'-0"
JOB: 2015.058.1
DRAWN BY: TGW
DATE: 07 JAN. '16

WELSH ARCHITECTURE

4350 Baker Road, Suite 400
Minnetonka, MN 55343
952.897.7874 Fax: 952.897.7740

195