
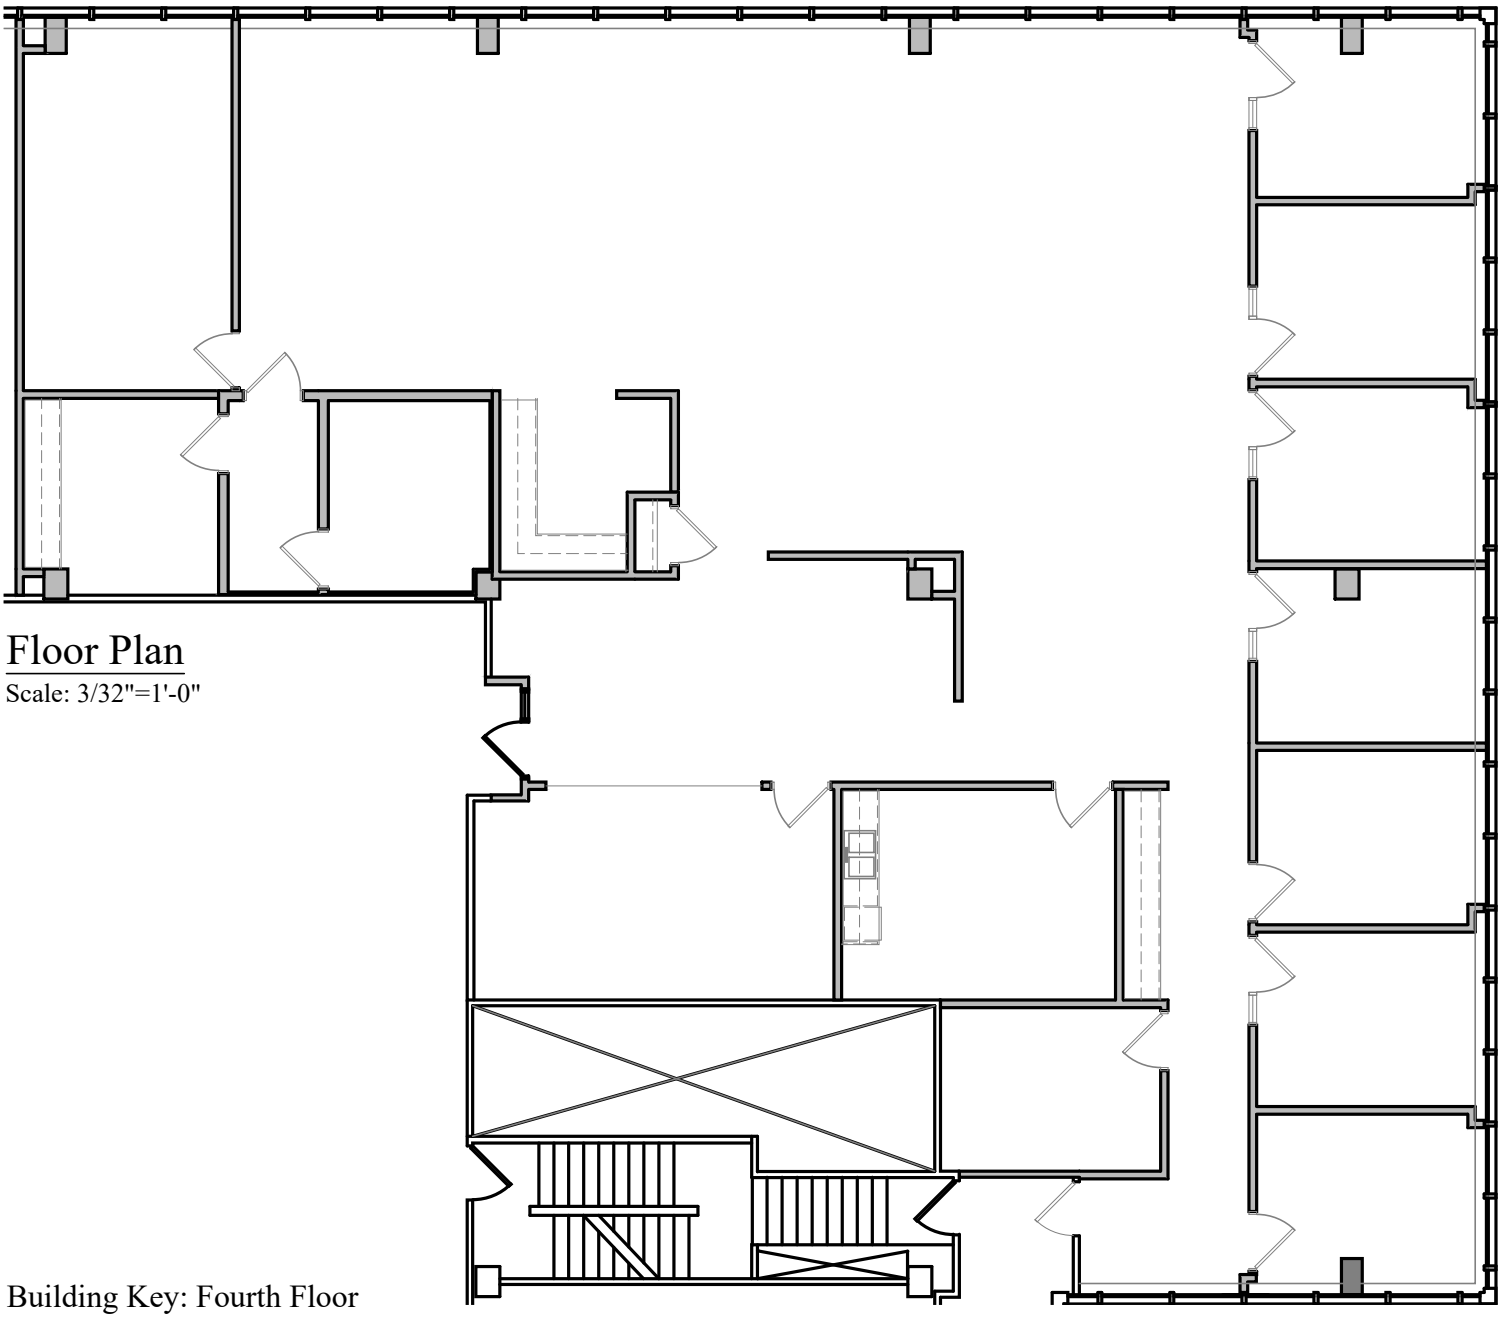


Floor Plan

Scale: 3/32"=1'-0"

Building Key: Fourth Floor

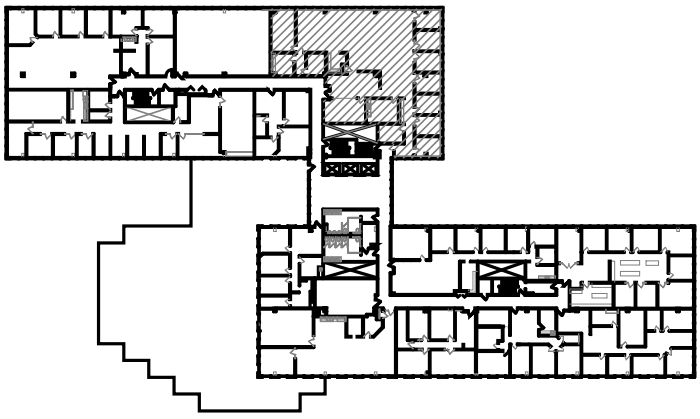

Suite 425 - 5,087 rsf

Southdale Office Centre
6600 France Ave. So.
Edina, MN 55435

GENESIS ARCHITECTURE

4350 Baker Road, Suite #400
Minnetonka, MN 55343
952.897.7874 Fax: 952.897.7740

Colliers INTERNATIONAL

Leasing Contacts:
Mike Gelfman: (952) 897-7875
Kevin O'Neill: (952) 897-7724