
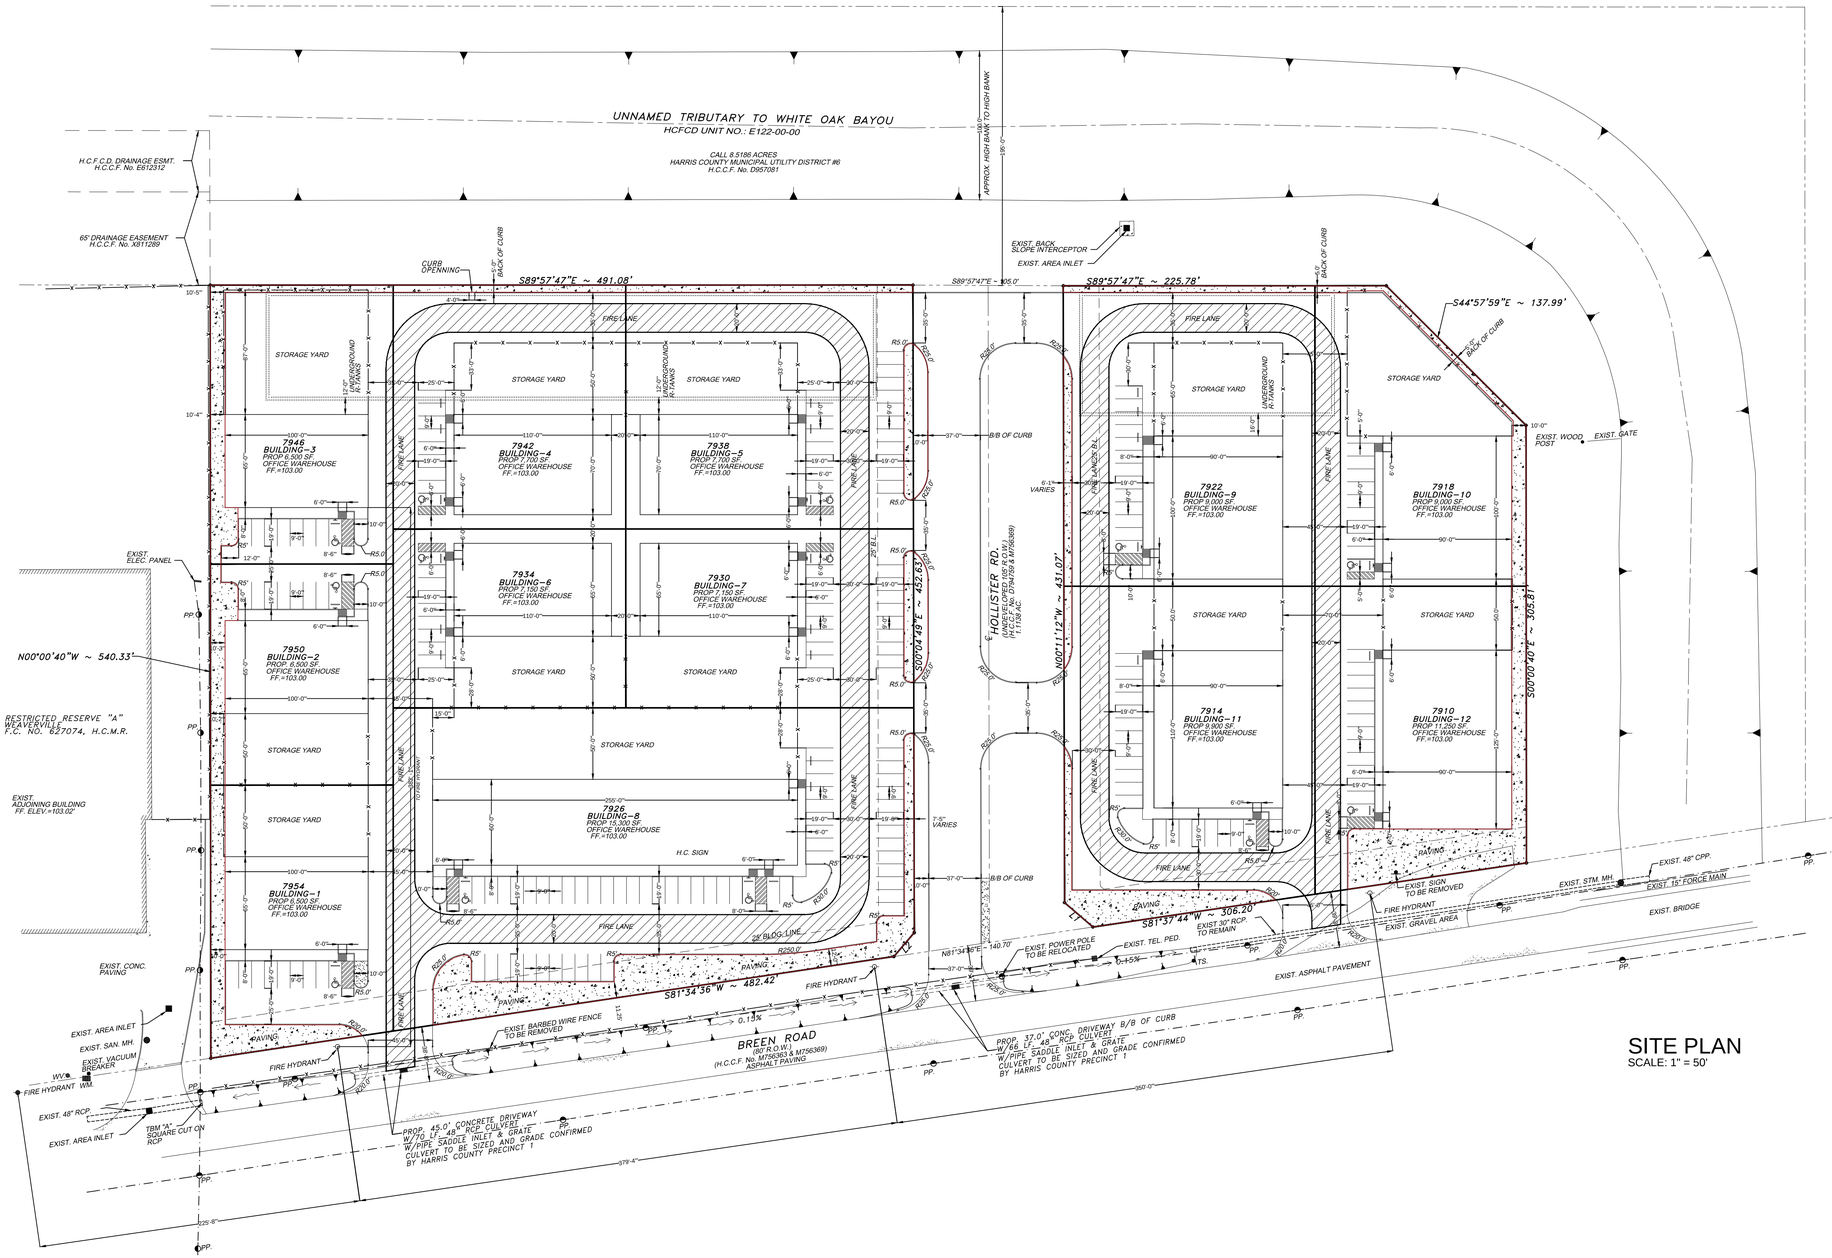


SITE PLAN
SCALE: 1" = 50'

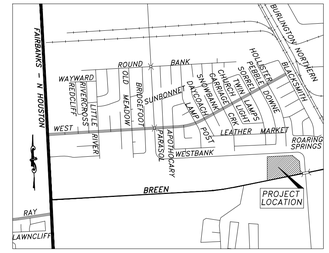

VICINITY MAP
N.T.S
CITY OF HOUSTON/HARRIS COUNTY
KEY MAP # 410-H

0 25' 50' 100'
0 1/2" 1" 2"
GRAPHIC SCALE: 1"=50'

Four Seasons Development Co.
5825 West Sam Houston Parkway
Houston,Texas 77041
Tel: (713) 466-7077

FOUR SEASONS BUSINESS PARK
7910 Breen Rd
Houston, TX 77064

REV.:	DATE:	DESCRIPTION:
	07.12.16	REVISED
	09.15.16	REVISED

SHEET TITLE:
SITE PLAN

SHEET NO:
A1.0