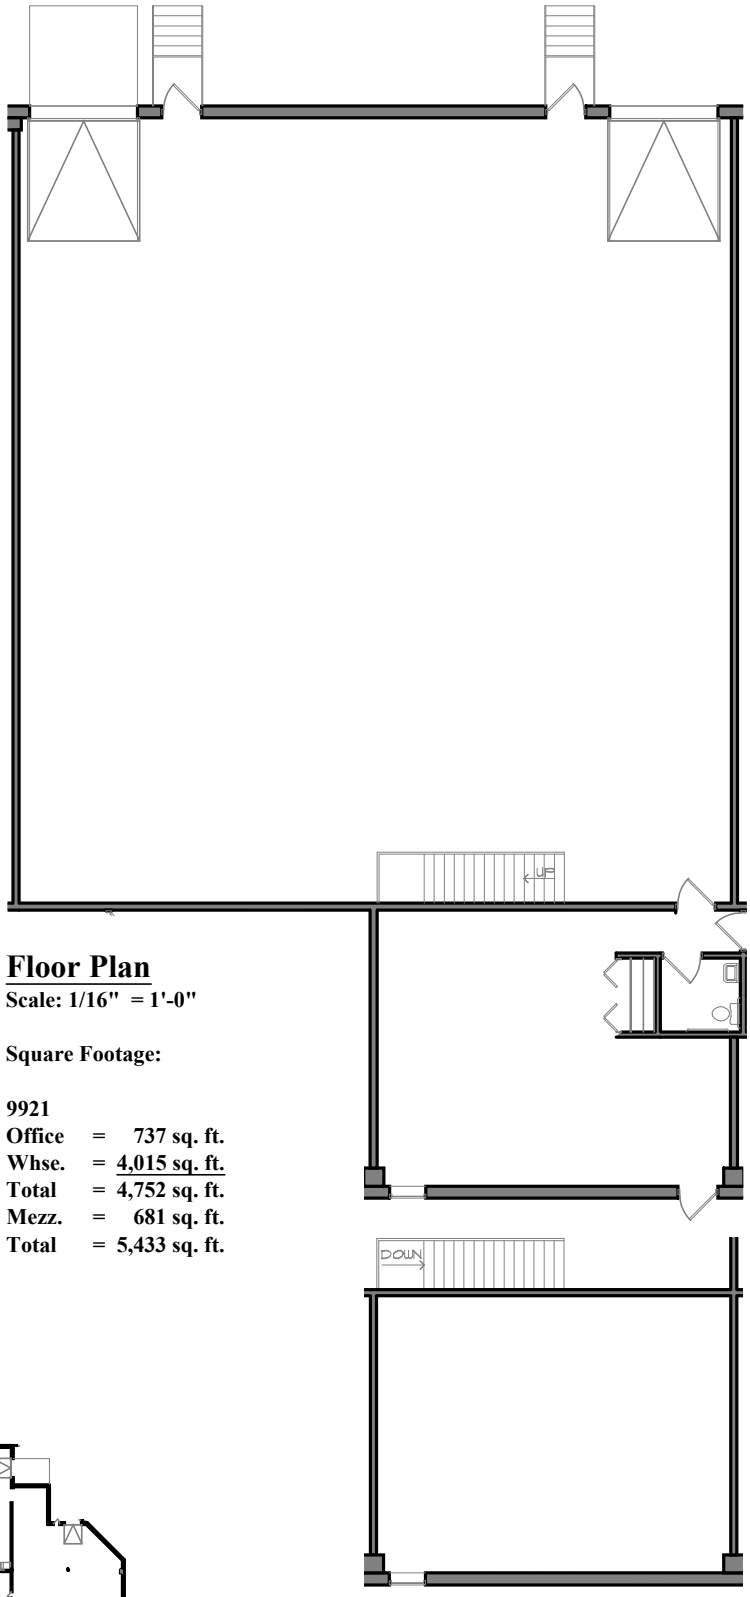


Floor Plan

Scale: 1/16" = 1'-0"


Square Footage:

9921

Office	=	**737 sq. ft.**
Whse.	=	**4,015 sq. ft.**
Total	=	**4,752 sq. ft.**
Mezz.	=	**681 sq. ft.**
Total	=	**5,433 sq. ft.**

Mezzanine Level

Building Key:

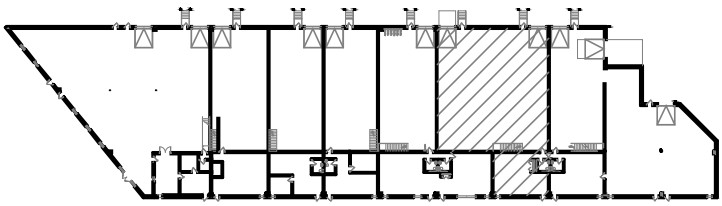

GENESIS ARCHITECTURE

4350 Baker Road, Suite 400
Minnetonka, MN 55343
952.897.7874 Fax: 952.897.7740

Suite 9921
Southshore
Industrial Center II
13th Avenue North
Plymouth, MN 55441

Leased & Managed By:

Colliers INTERNATIONAL

Leasing Contact:
Rob Brass: (952) 897-7757