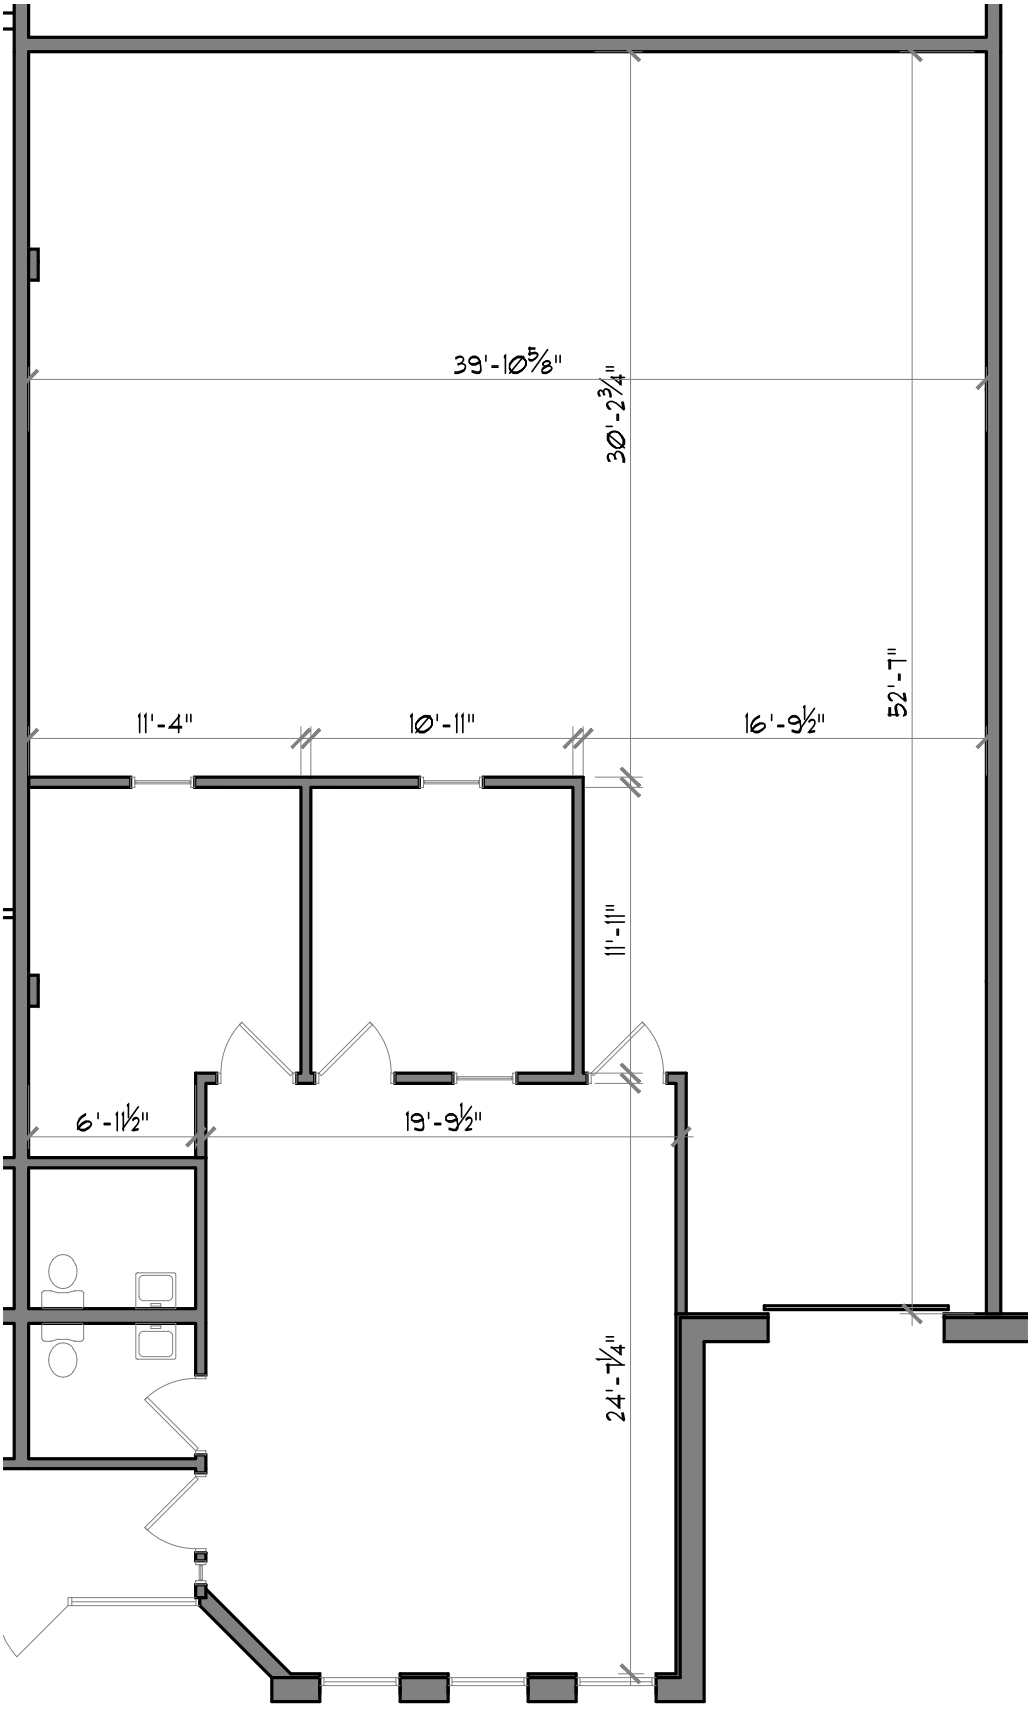



Floor Plan

Scale: 1/8"=1'-0"

Square Footage:

Office	=	977 Sq. Ft.
Whse	=	1,589 Sq. Ft.
Total	=	2,566 Sq. Ft.

Building Key:

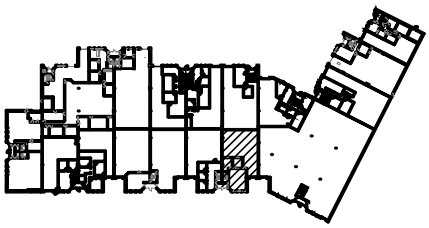

GENESIS ARCHITECTURE
4350 Baker Road, Suite 400
Minnetonka, MN 55343
952.897.7874 Fax: 952.897.7740

Plymouth Oaks Park IV

12873 Industrial Park Blvd.
Plymouth, MN 55441

Colliers INTERNATIONAL
Leasing Contacts:
Paul Bickford: (952) 897-7732
Andrew Odney: (952) 897-7709