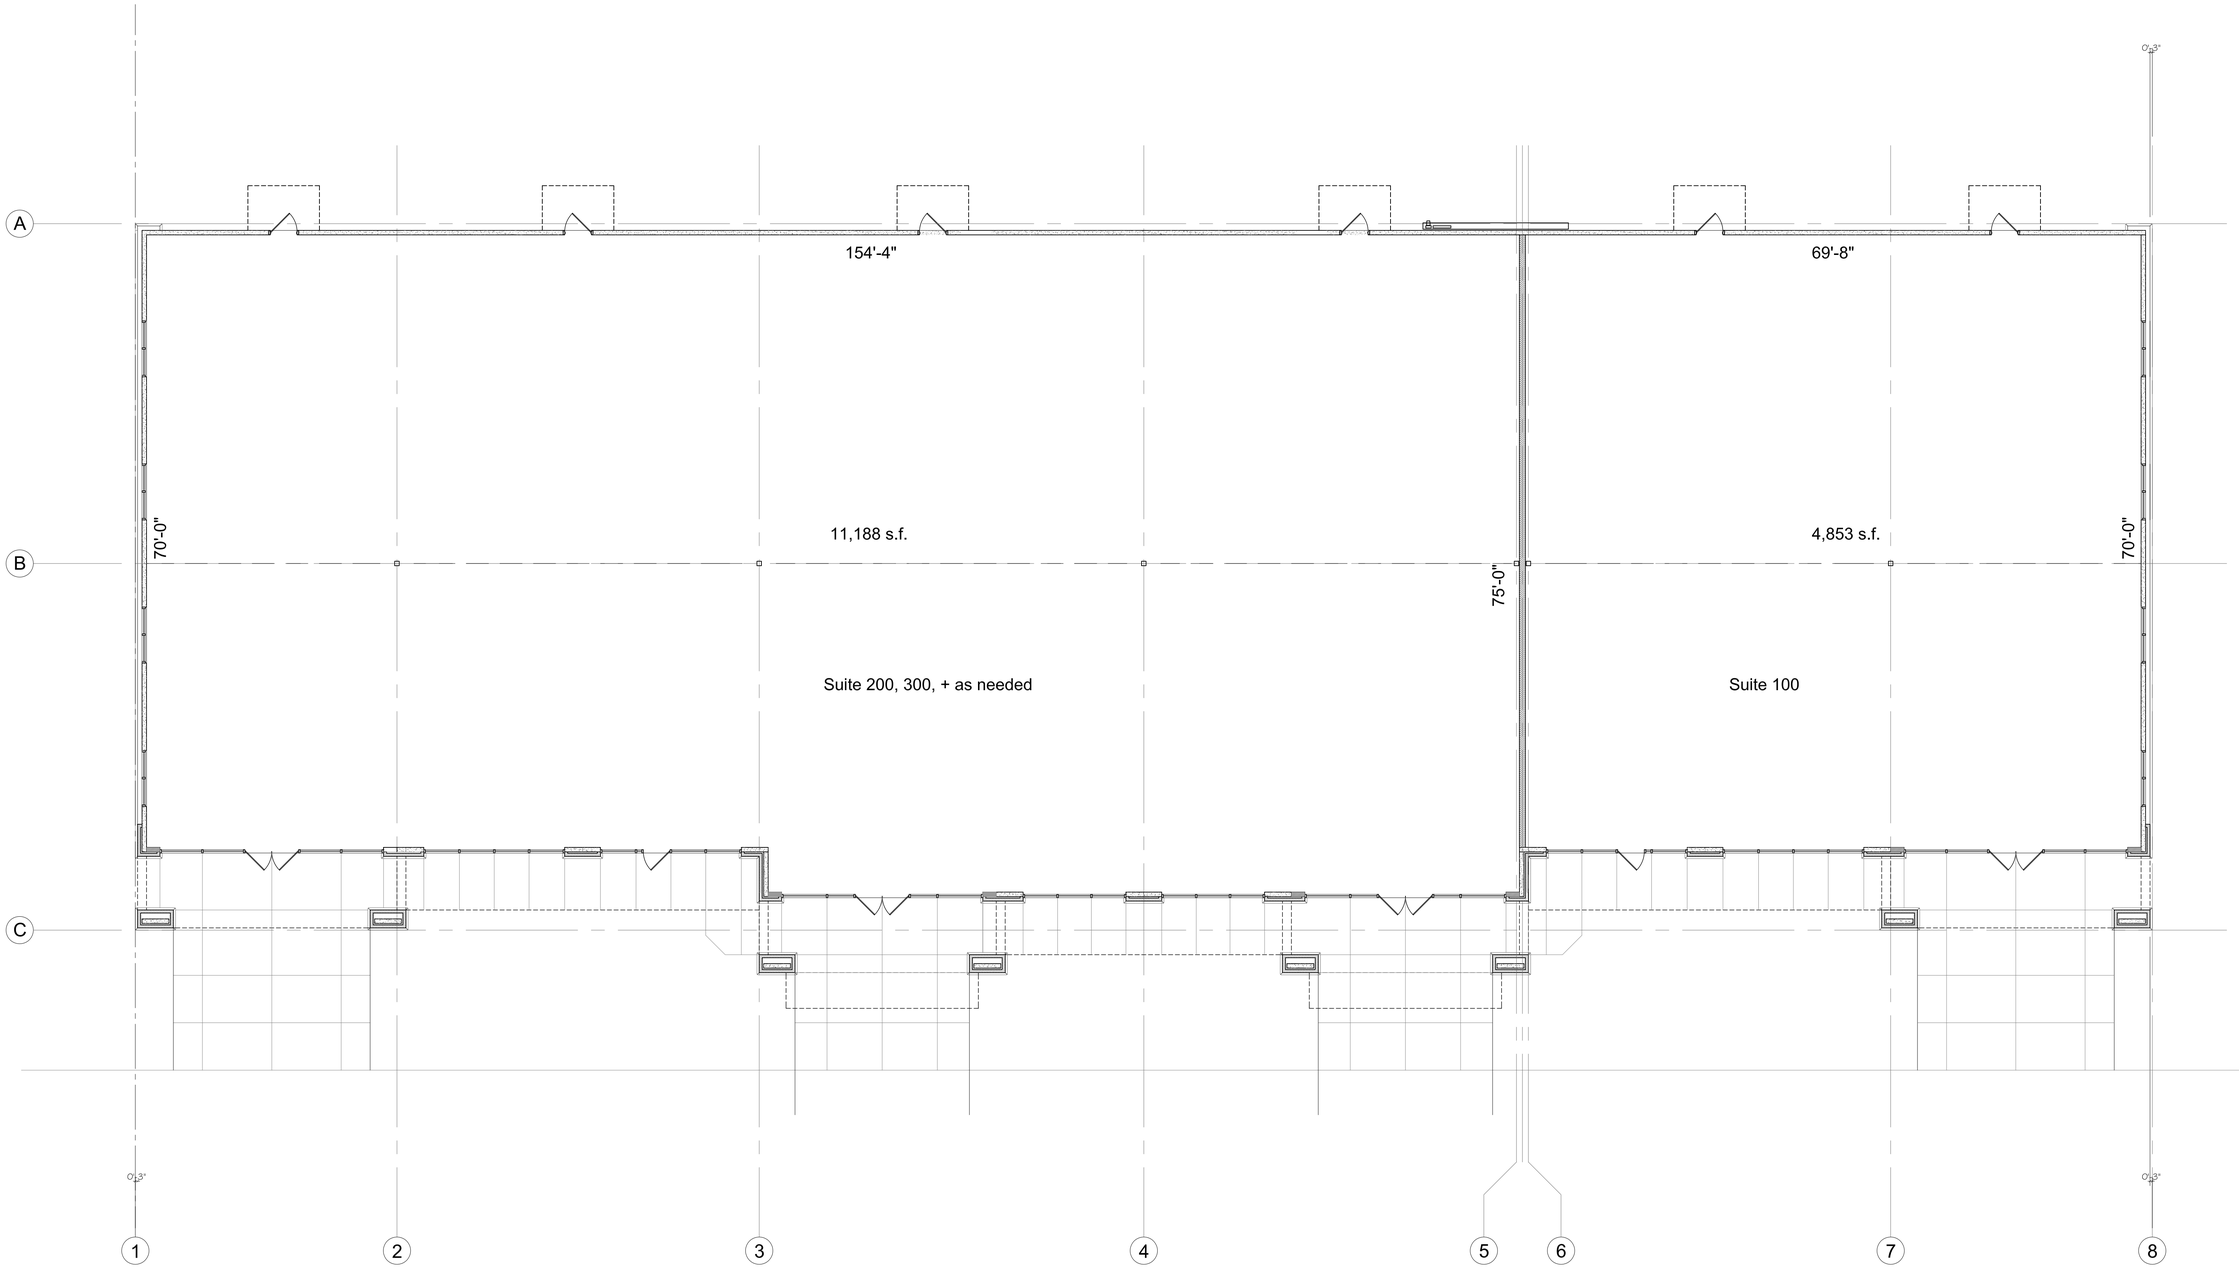


1 FLOOR PLAN
Scale 1/8" = 1'-0"

NORTH

job number:
2014_19
date:

issued:

A New 16,000 s.f. Professional / Office Building

Old Town Katy Square

Katy, Texas 77493

1601 Avenue D and 10th Street

YEATTS ARCHITECTURE, INC.
8 Greenway Plaza, Suite 404
Houston, Texas 77046
713.350.3418 * fax 713.350.3450
email: gyeatts@yeattsarchitecture.com

drawing

of

COPYRIGHT © 2015
YEATTS ARCHITECTURE, INC.