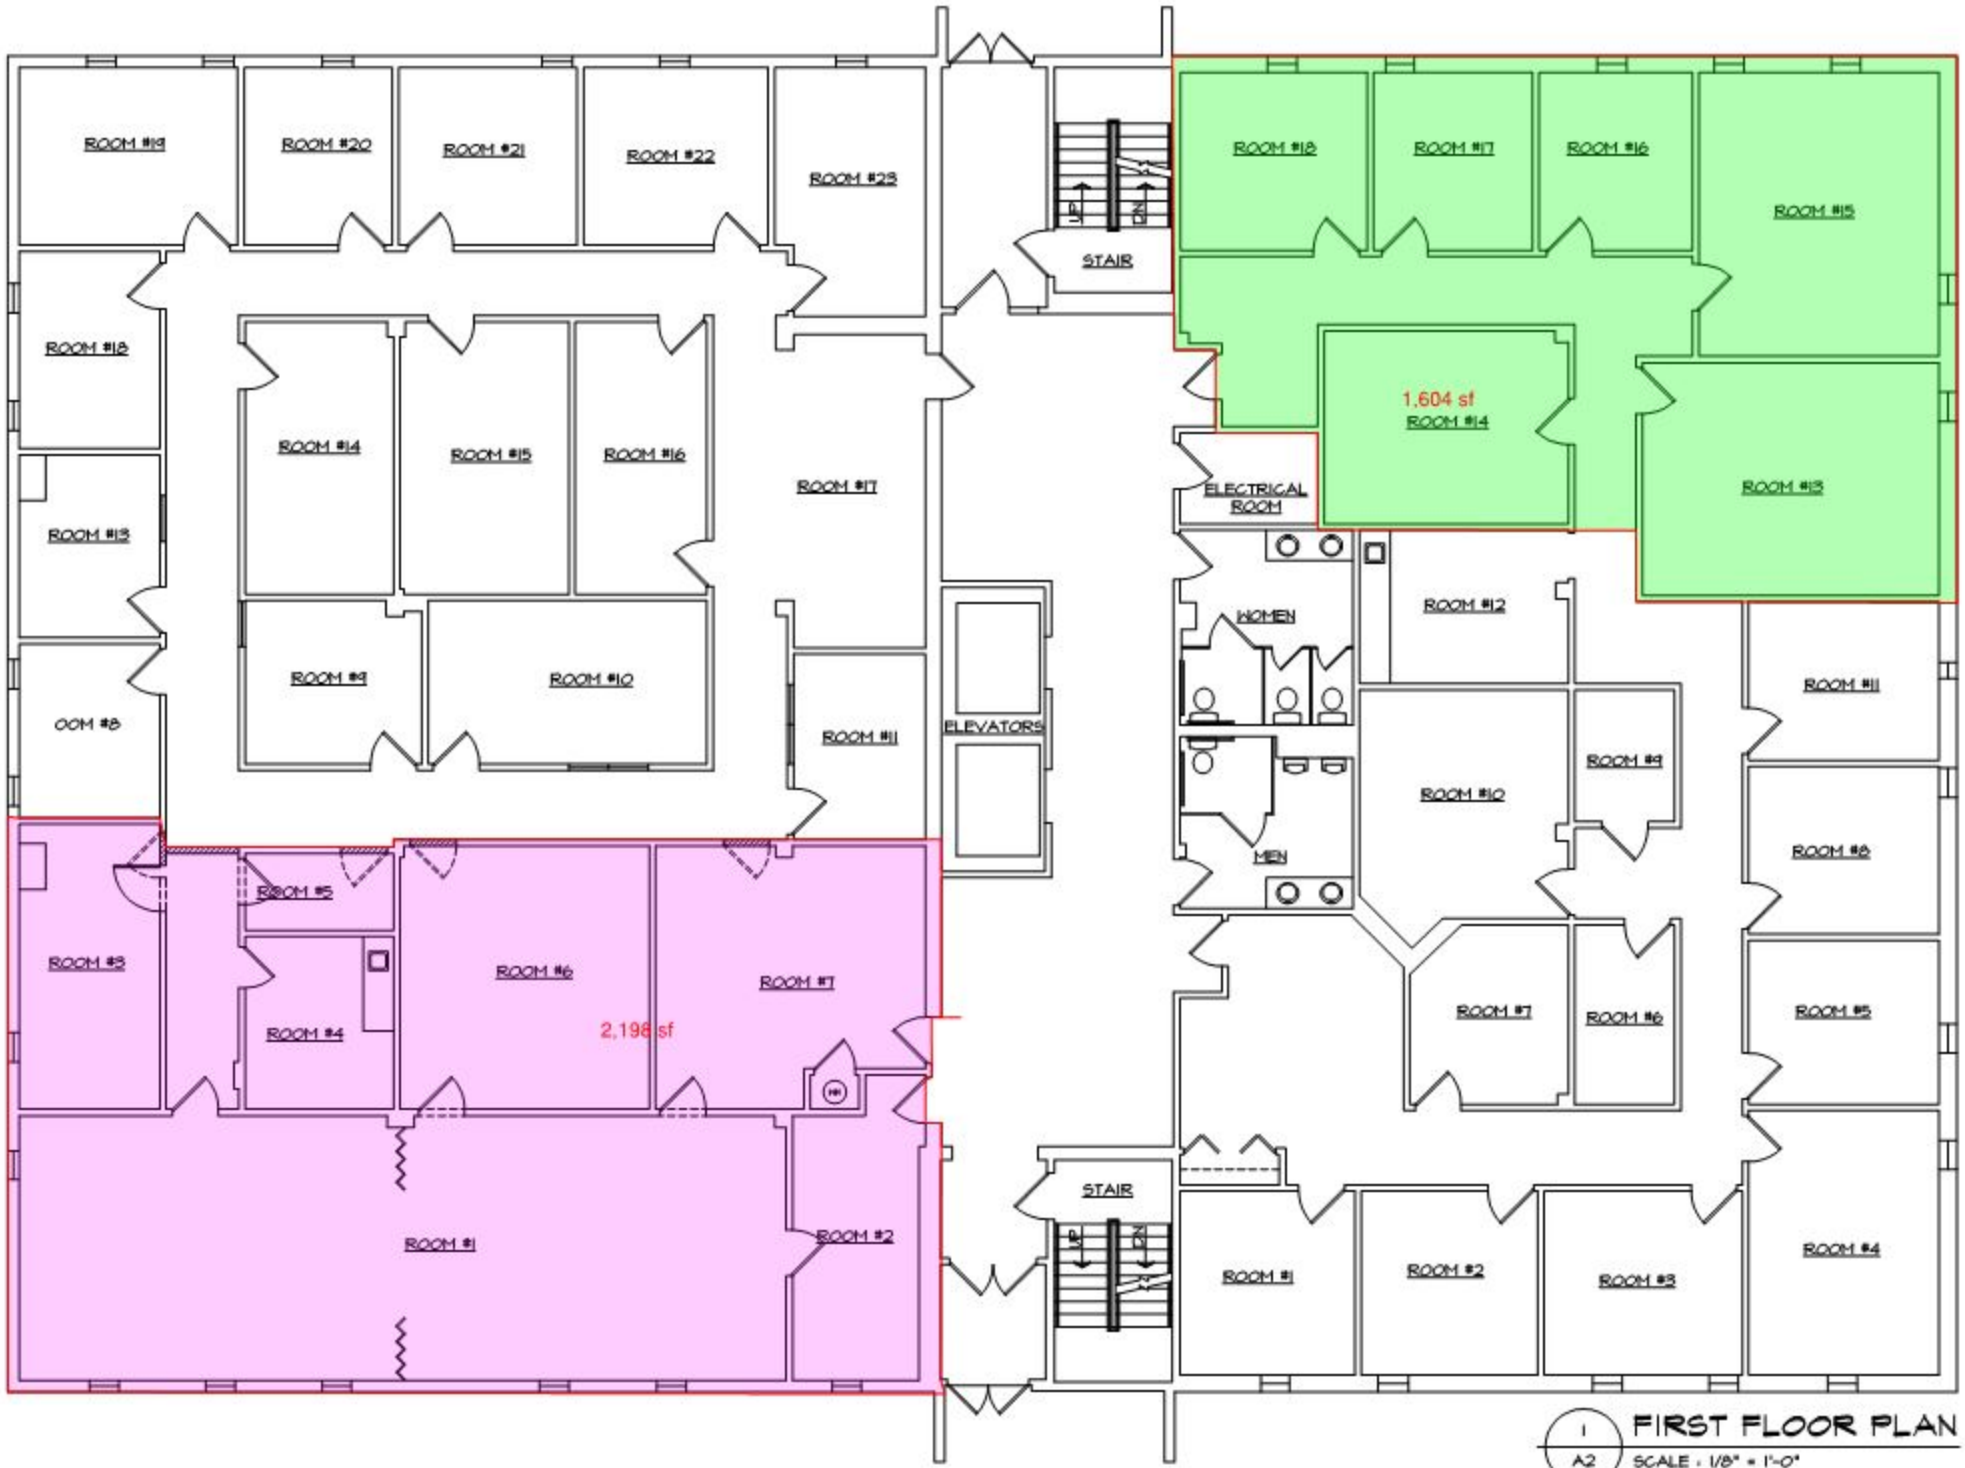

S. 12th. STREET
ROOM #19
ROOM #20
ROOM #21
ROOM #22
ROOM #23
ROOM #18
ROOM #14
ROOM #15
ROOM #16
ROOM #17
ROOM #13
ROOM #9
ROOM #10
OOM #8
ROOM #11
ELEVATORS
STAIR
ROOM #3
ROOM #5
ROOM #6
ROOM #7
ROOM #4
2,198 sf
ROOM #1
ROOM #2
ROOM #18
ROOM #17
ROOM #16
ROOM #15
1,604 sf
ROOM #14
ELECTRICAL ROOM
ROOM #13
WOMEN
MEN
ROOM #12
ROOM #10
ROOM #9
ROOM #11
ROOM #8
ROOM #7
ROOM #6
ROOM #5
STAIR
ROOM #1
ROOM #2
ROOM #3
ROOM #4
1
A2
FIRST FLOOR PLAN
SCALE : 1/8" = 1'-0"