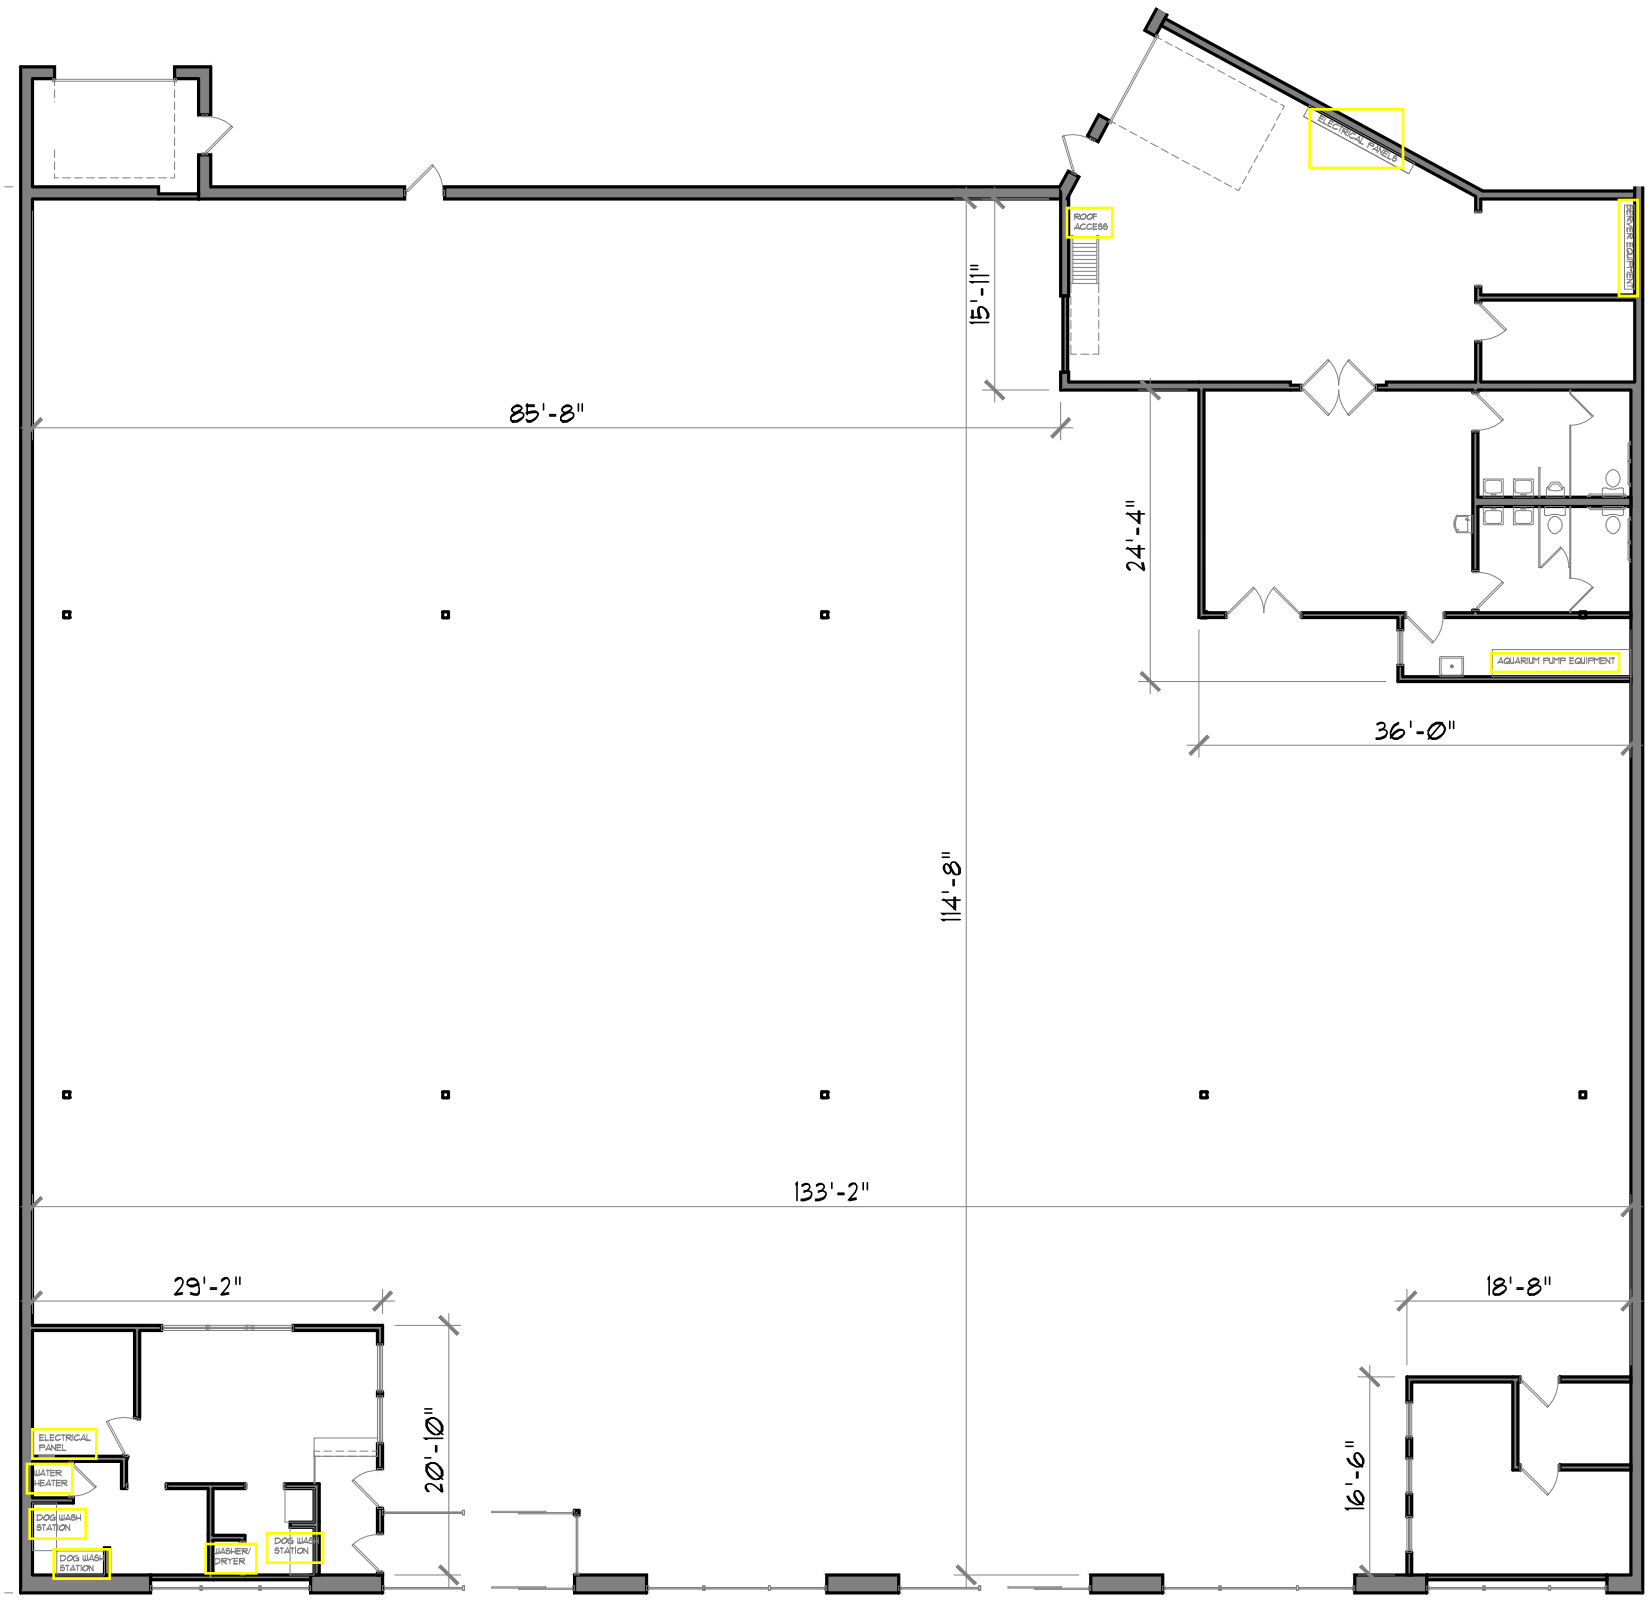


Floor Plan
Scale: 1/16" = 1'-0"

GENESIS ARCHITECTURE

8020 Glen Lane
Eden Prairie, MN 55344

16,124 Square Feet

Colliers INTERNATIONAL

Leasing Contact:
David Reller *(952) 897-7712*