
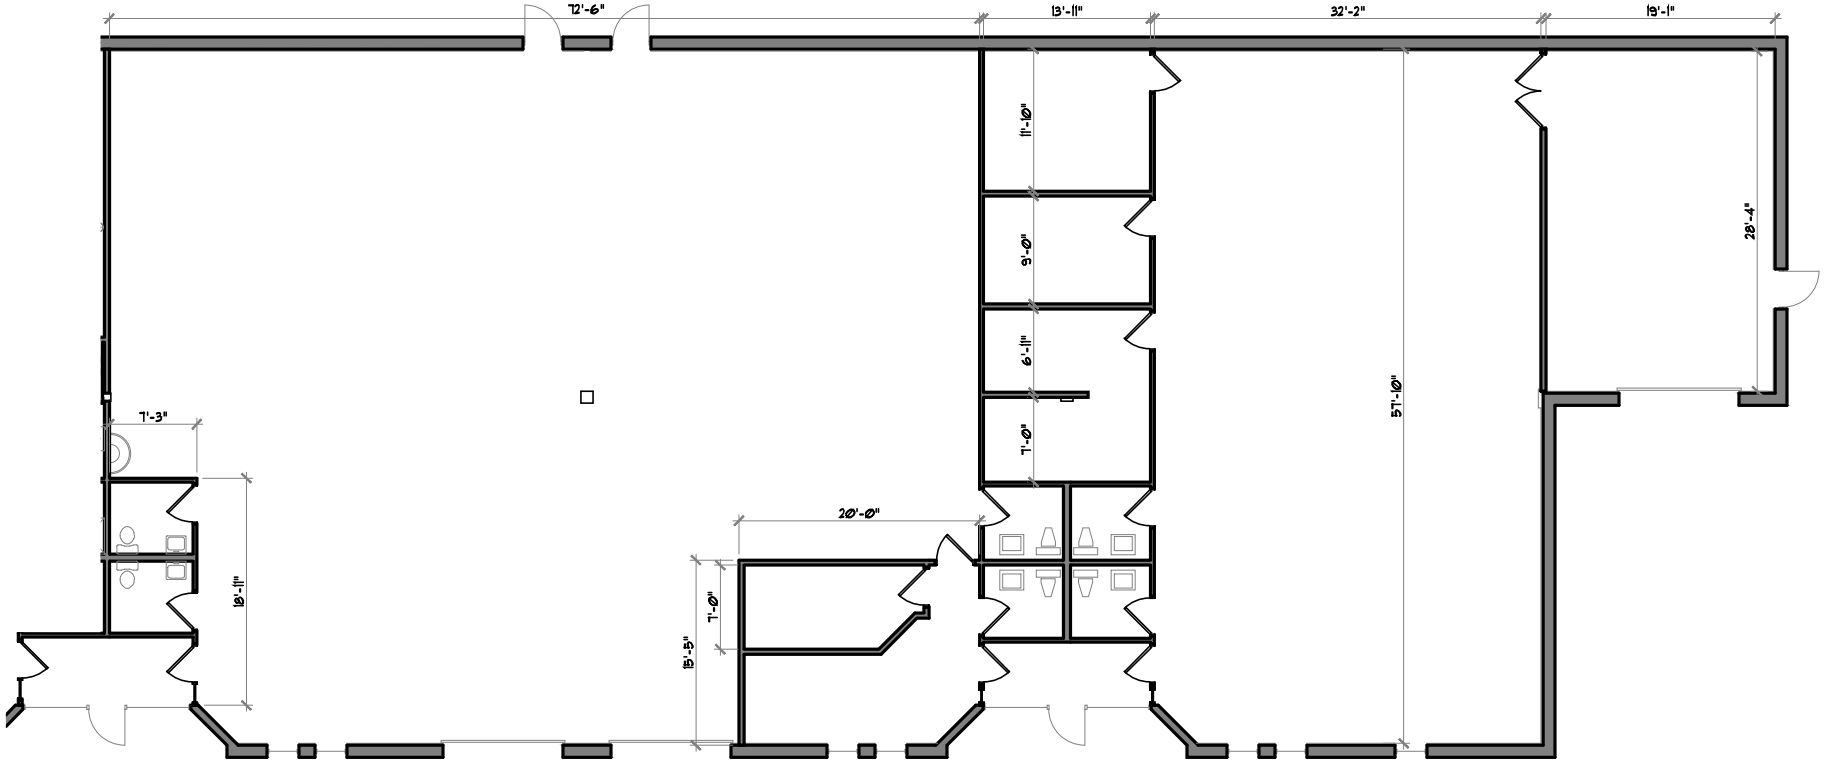


12812 Square Footage:
Office = 451 Sq. Ft.
Whse = 4,024 Sq. Ft.
Total = 4,475 Sq. Ft.

12800 Square Footage:
Office = 2,640 Sq. Ft.
Whse = 644 Sq. Ft.
Total = 3,284 Sq. Ft.

Building Key:

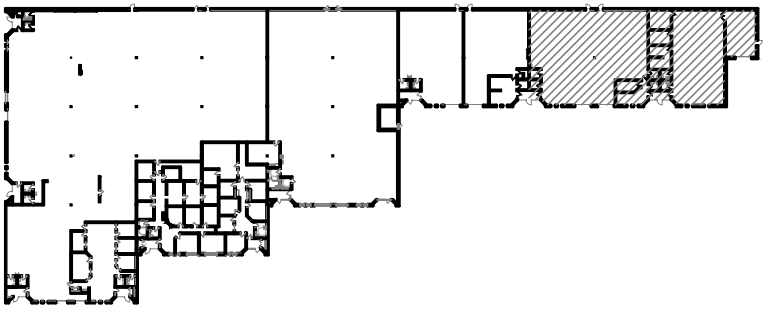

Floor Plan

Scale: 1/16"=1'-0"

Total Square Footage:
Office = 3,091 Sq. Ft.
Whse = 4,668 Sq. Ft.
Total = 7,759 Sq. Ft.

GENESIS ARCHITECTURE
Genesis Architecture, LLC
4350 Baker Road, Suite 400
Minnetonka, MN 55343
952.897.7874 Fax: 952.897.7740

Plymouth Oaks Park III

12800-12812 State Highway 55
Plymouth, MN 55441

Colliers INTERNATIONAL
Leasing Contacts:
Paul Bickford: (952) 897-7732
Andrew Odney: (952) 897-7709