
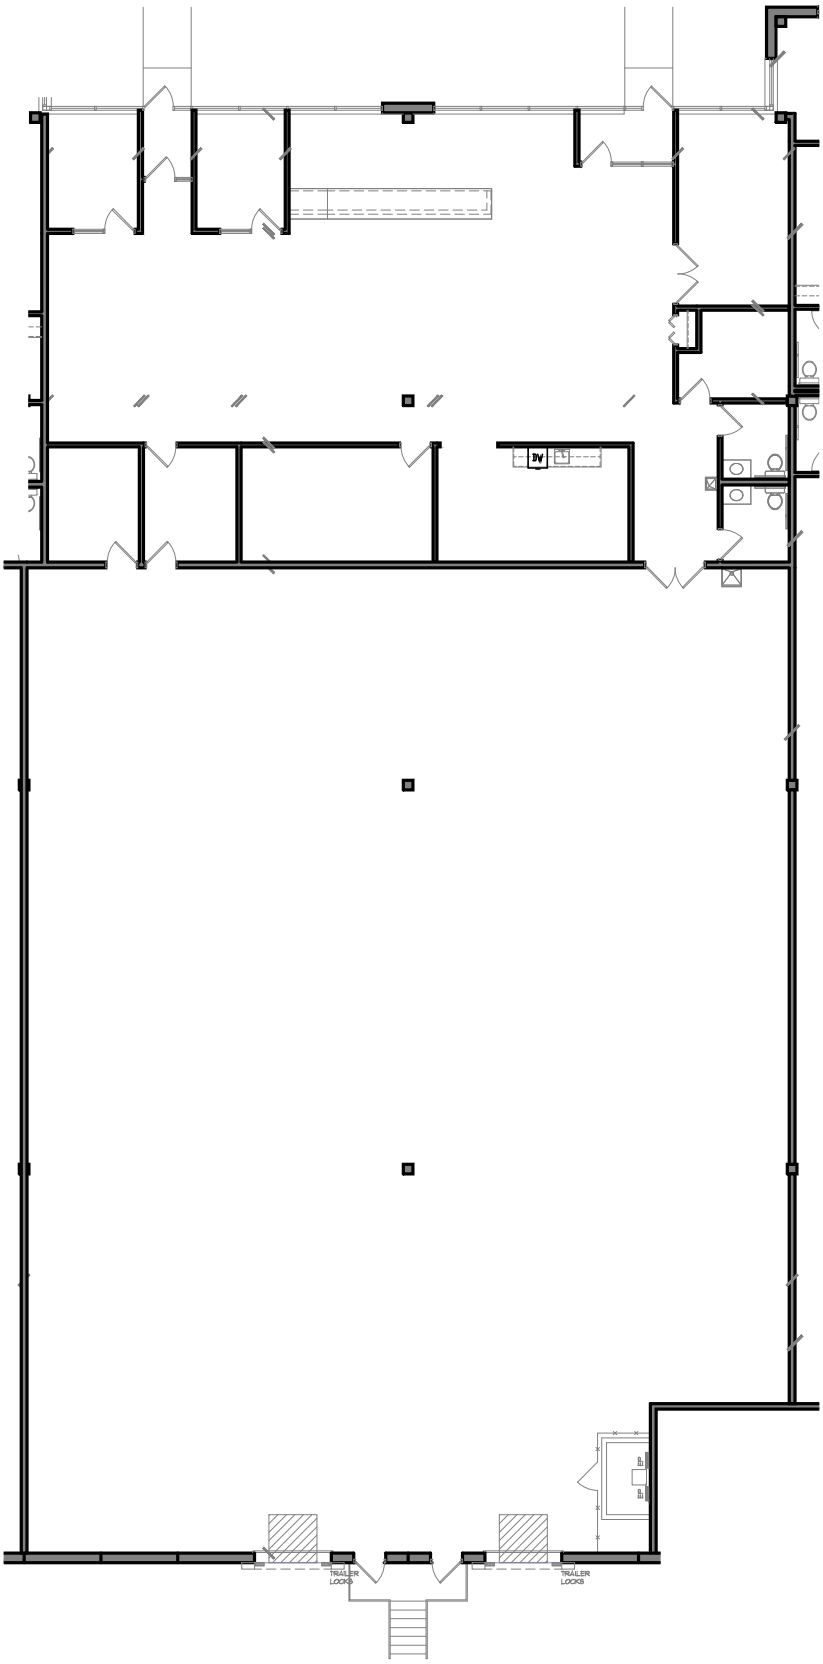


Floor Plan

Scale: 1" = 20'-0"

Square Footages:
Office: 3,739 Sq. Ft.
Whse.: 8,129 Sq. Ft.
Total: 11,868 Sq. Ft.

Building Key Plan

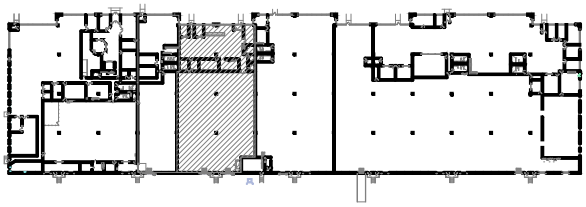

GENESIS ARCHITECTURE
4350 Baker Road, Suite 400
Minnetonka, MN 55343
952.897.7874 Fax: 952.897.7740

Carlson Business Center

121 Cheshire Lane North
Suite 500
Plymouth, MN 55441

Colliers INTERNATIONAL
Leasing Contacts:
Andrew Odney: (952) 897-7709
Ryan Krzmarzick: (952) 897-7746