


Floor Plan

Scale: 1" = 20'-0"

Square Footages:
Office: 4,445 Sq. Ft.
Whse.: 1,698 Sq. Ft.
Total: 6,143 Sq. Ft.

Building Key Plan

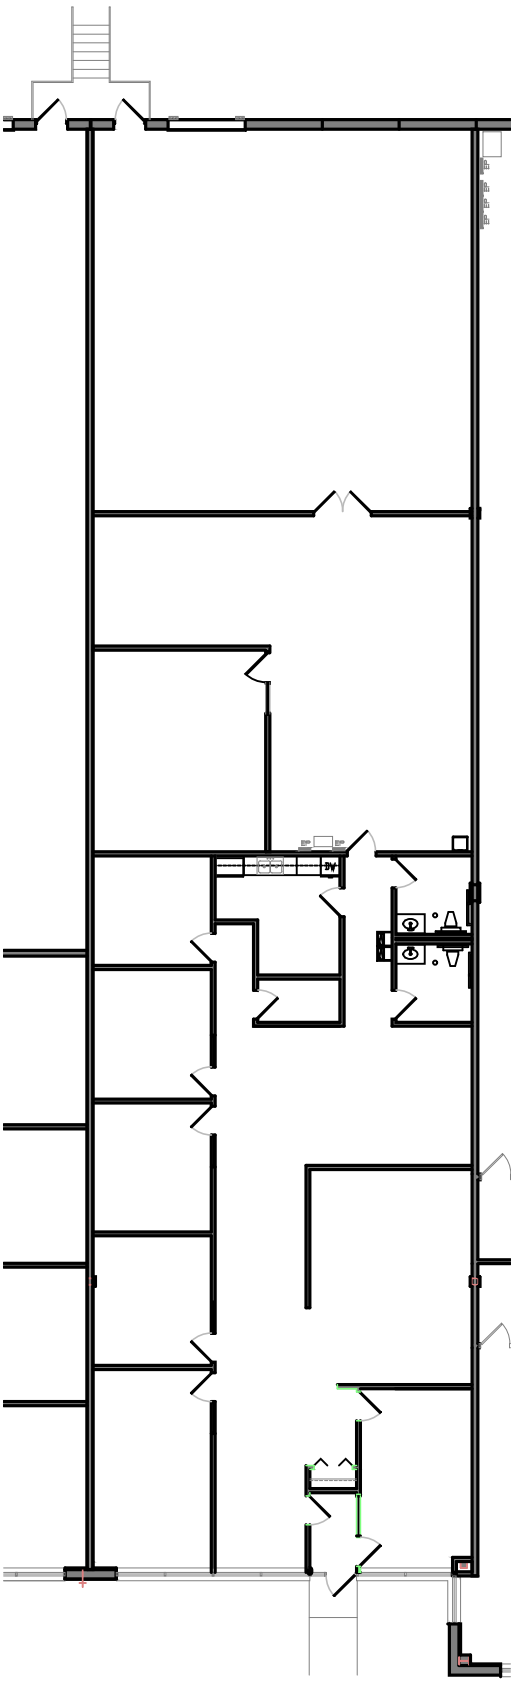

GENESIS ARCHITECTURE

Genesis Architecture, LLC
4350 Baker Road, Suite 400
Minnetonka, MN 55343
(952) 897-1814 Fax: (952) 897-1740

Carlson Business Center

151 Cheshire Lane North, Suite 400
Plymouth, MN 55441

Colliers INTERNATIONAL

Leasing Contacts:

Andrew Odney: (952) 897-7109
Ryan Krzmarzick: (952) 897-7146