SITE PLAN

EXPANSION CONCEPT

VIEW ONLINE
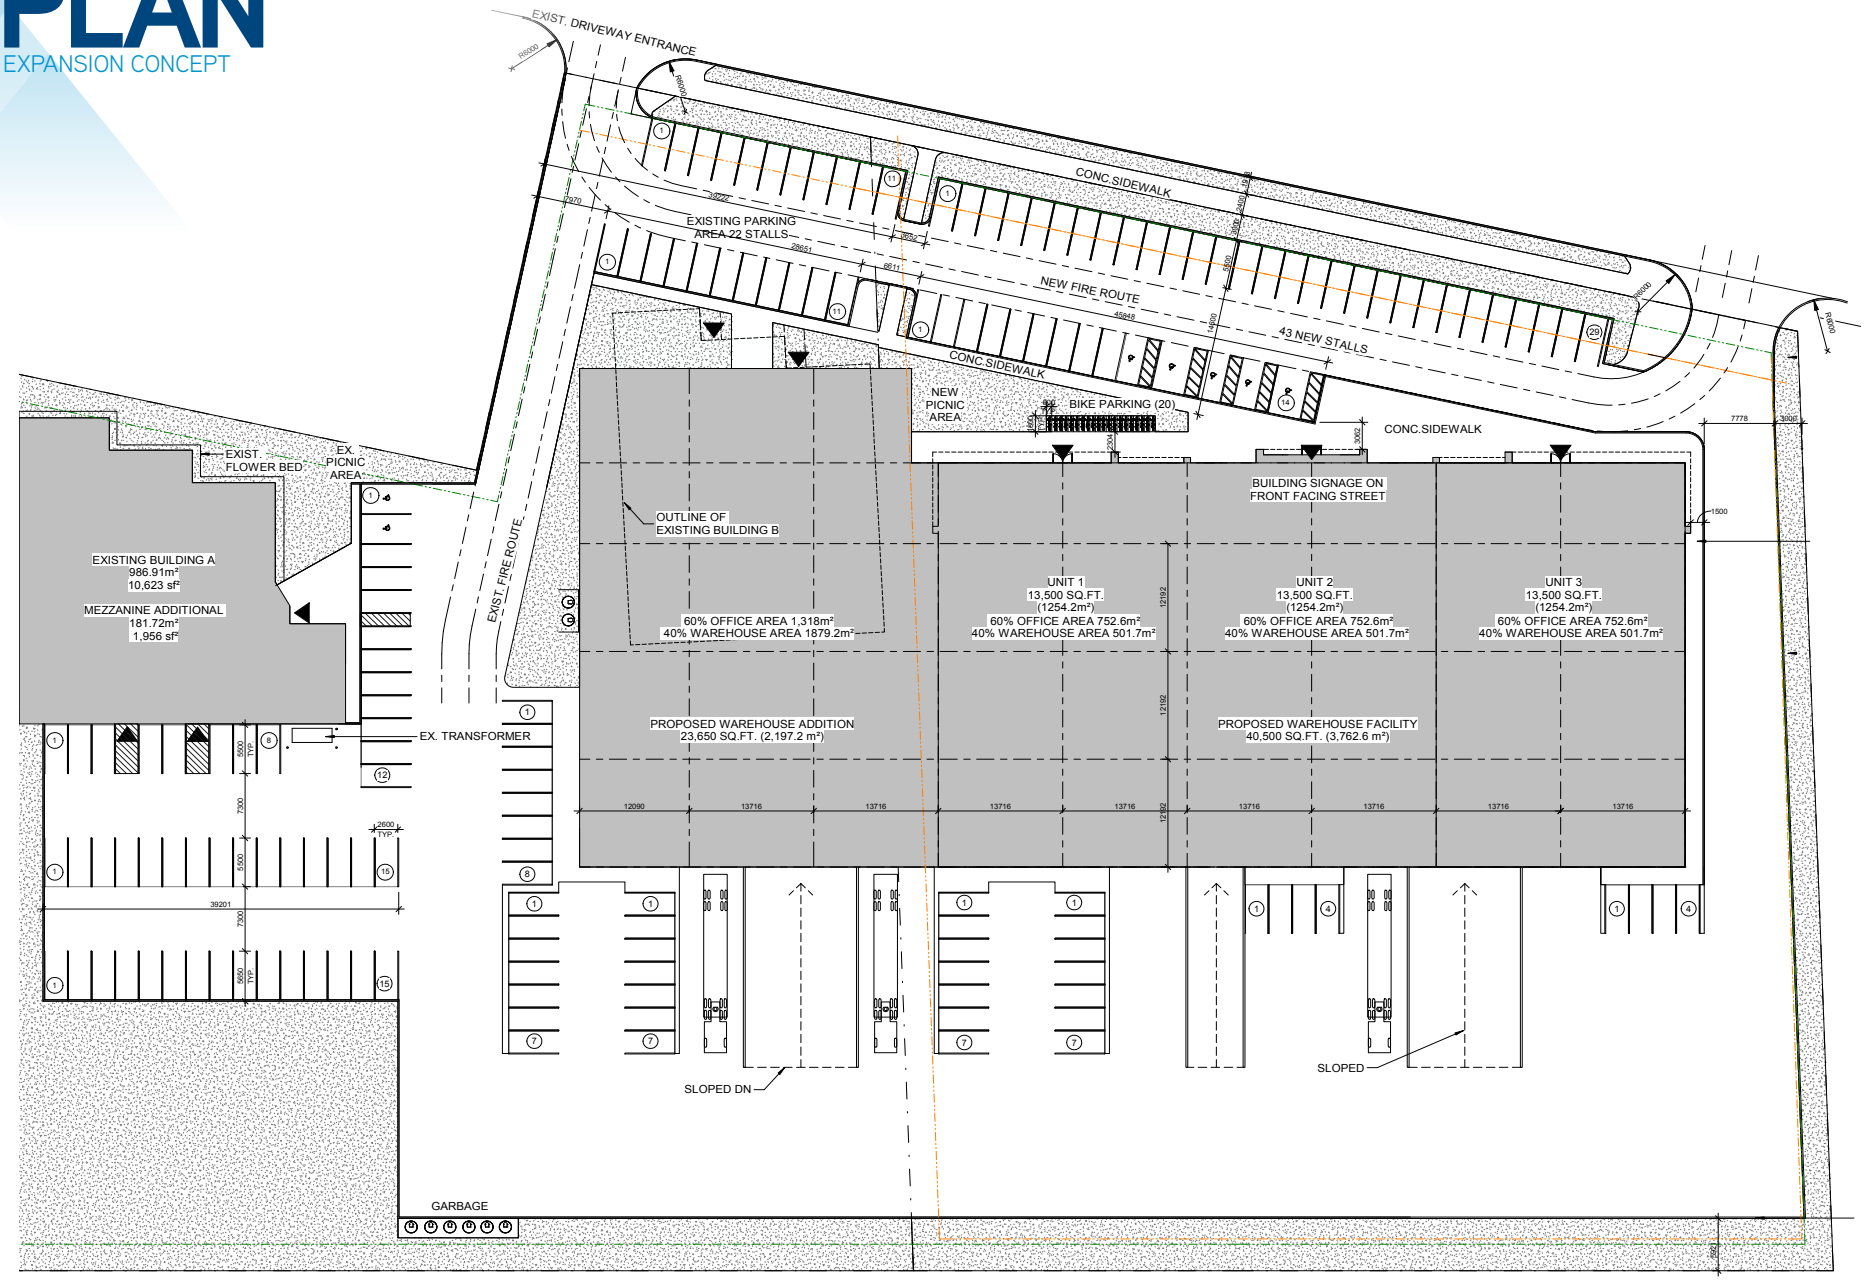
B3-221 McIntyre Drive, Kitchener