FOR SALE



NORTHSIGHT 101 OFFICE CONDOMINIUM

14256 N. Northsight Blvd., Scottsdale, AZ 85260
Scottsdale, AZ 85260 | Suite 110

JIM KEELEY, SIOR
480 655 3300
SCOTTSDALE, AZ
jim.keeley@colliers.com

COLLIERS INTERNATIONAL
8360 E. Raintree Dr. | Suite 130
Scottsdale, AZ 85260
www.colliers.com/greaterphoenix

Colliers INTERNATIONAL

FOR SALE > NORTHSIGHT 101 OFFICE CONDOMINIUM

14256 N. Northsight Blvd., Scottsdale, AZ 85260 | Suite 110

Property Information

- Purchase Price: $920,000
- Condo Size: ±3,666 SF
- Project Name: Northsight 101 Office Condominium
- Project Description: Five separate buildings with a total of approximately 42,908 SF
- Built in 2007
- Assessor Number: 215-53-081; Unit Number 110
- Zoning: S.R. City of Scottsdale
- Property Owners Association Fee: $475/month
- Real Estate Taxes: $6,977 (2016)

Property Features

- Great location within the Scottsdale Airpark
- Adjacent to Northsight Park
- Large conference room, 11 private offices, 2 bathrooms
- Kitchen, breakroom and "Creative Think Area"
- Parking: 4/1000, including 5 covered, reserved spaces
- Abundance of restaurant and shopping ammenities within 1 mile
- Half-mile from Loop 101 freeway



JIM KEELEY, SIOR
480 655 3300
SCOTTSDALE, AZ
jim.keeley@colliers.com


COLLIERS INTERNATIONAL
8360 E. Raintree Dr. | Suite 130
Scottsdale, AZ 85260
www.colliers.com/greaterphoenix

Colliers INTERNATIONAL

FOR SALE > NORTHSIGHT 101 OFFICE CONDOMINIUM

14256 N. Northsight Blvd., Scottsdale, AZ 85260 | Suite 110

Floorplan (Not to scale)

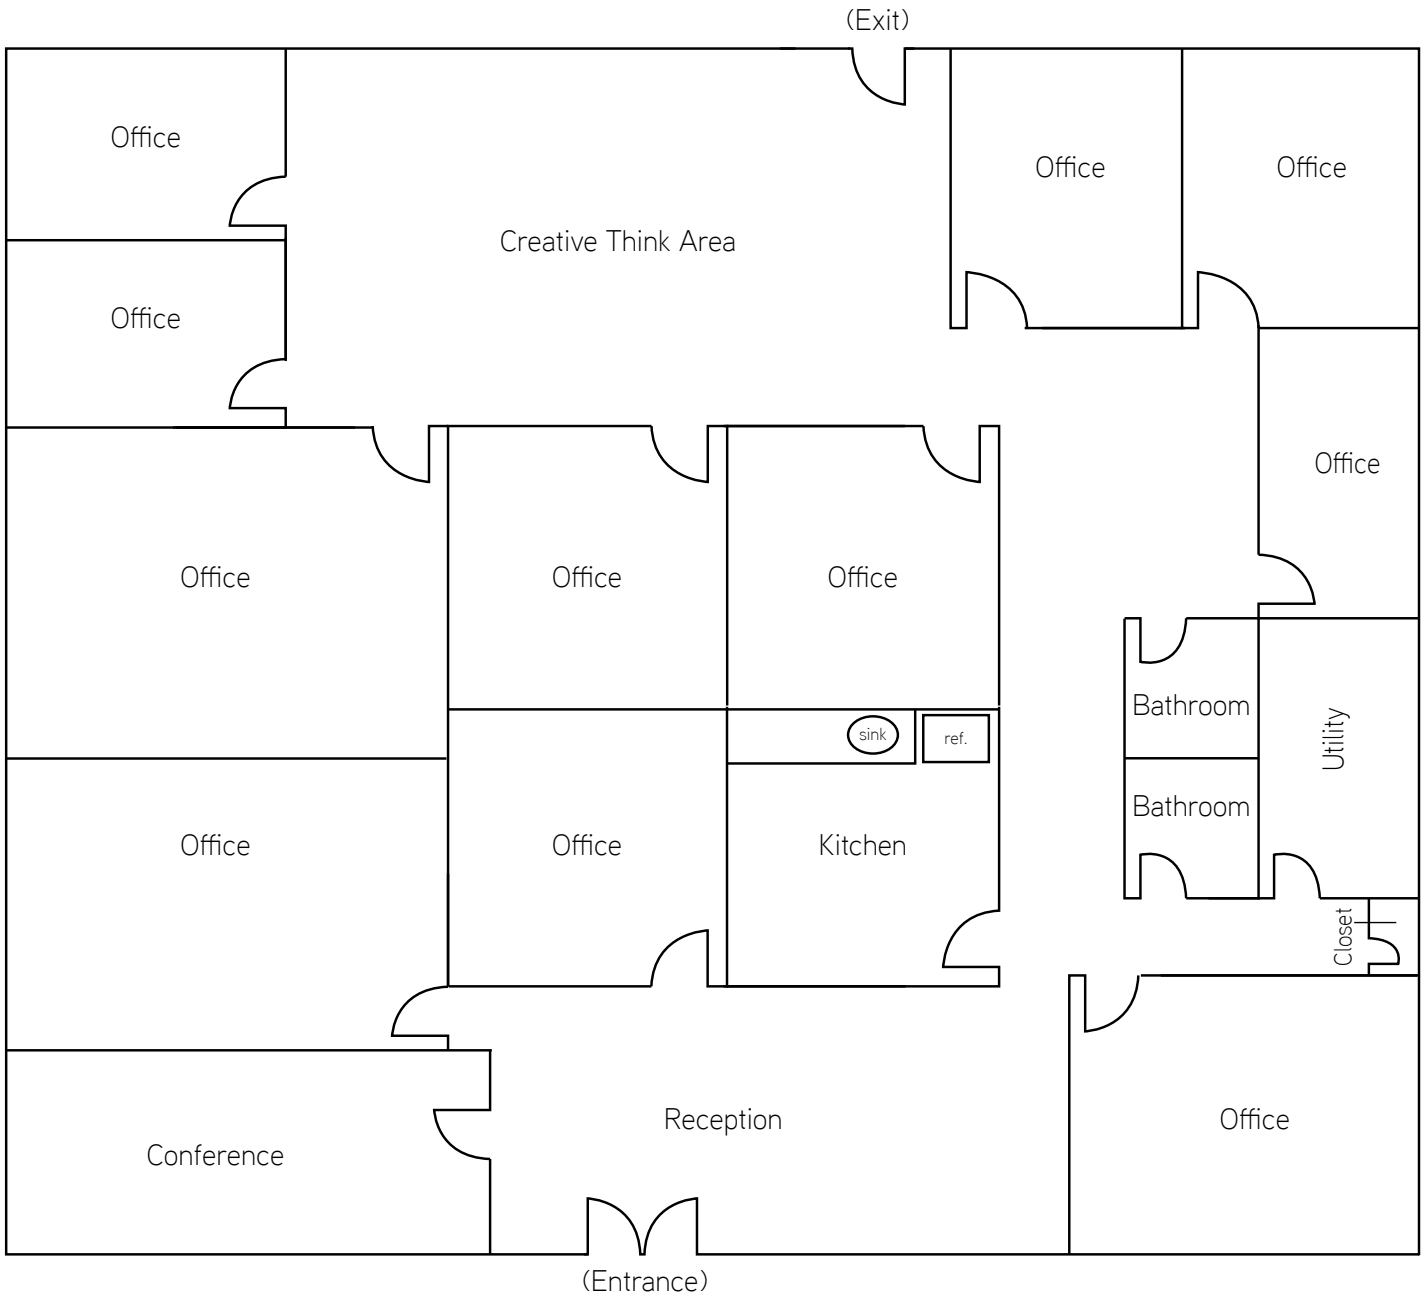

JIM KEELEY, SIOR
480 655 3300
SCOTTSDALE, AZ
jim.keeley@colliers.com

COLLIERS INTERNATIONAL
8360 E. Raintree Dr. | Suite 130
Scottsdale, AZ 85260
www.colliers.com/greaterphoenix

FOR SALE > NORTHSIGHT 101 OFFICE CONDOMINIUM

14256 N. Northsight Blvd., Scottsdale, AZ 85260 | Suite 110

Aerial Map



JIM KEELEY, SIOR
480 655 3300
SCOTTSDALE, AZ
jim.keeley@colliers.com

COLLIERS INTERNATIONAL
8360 E. Raintree Dr. | Suite 130
Scottsdale, AZ 85260
www.colliers.com/greaterphoenix












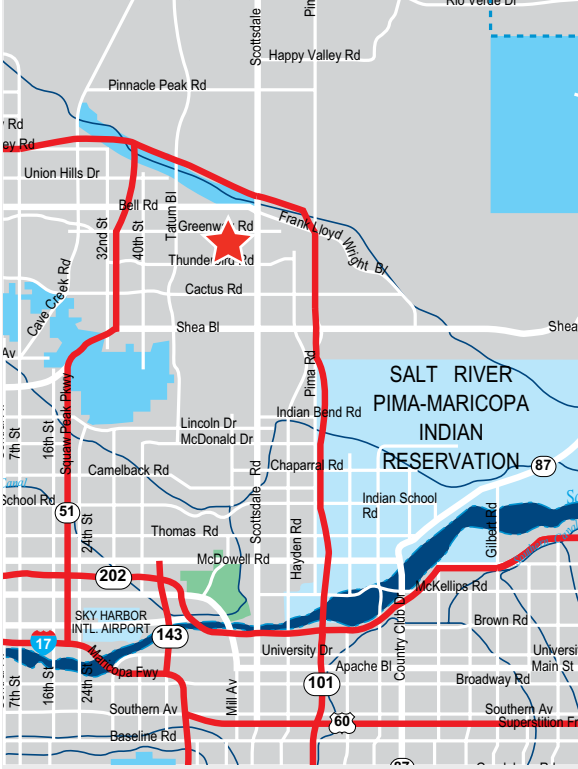

Contact

JIM KEELEY, SIOR

480 655 3300

SCOTTSDALE, AZ

jim.keeley@colliers.com

COLLIERS INTERNATIONAL
8360 E. Raintree Dr. | Suite 130
Scottsdale, AZ 85260

www.colliers.com/greaterphoenix

This document/email has been prepared by Colliers International for advertising and general information only. Colliers International makes no guarantees, representations or warranties of any kind, expressed or implied, regarding the information including, but not limited to, warranties of content, accuracy and reliability. Any interested party should undertake their own inquiries as to the accuracy of the information. Colliers International excludes unequivocally all inferred or implied terms, conditions and warranties arising out of this document and excludes all liability for loss and damages arising there from. This publication is the copyrighted property of Colliers International and/or its licensor(s). © 2017. All rights reserved.