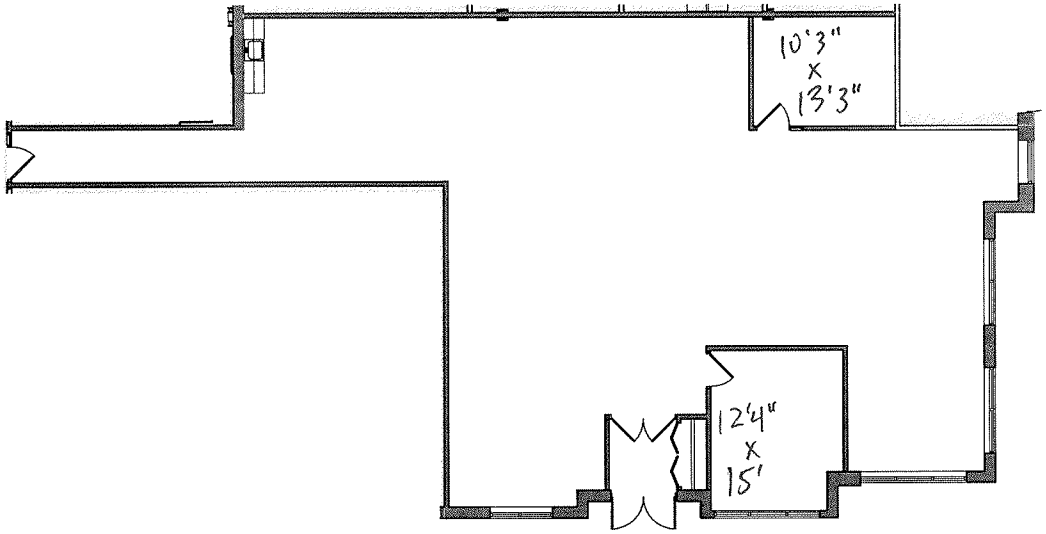

1 A200 PRELIMINARY SPACE PLAN
1/8"=1'-0"

N

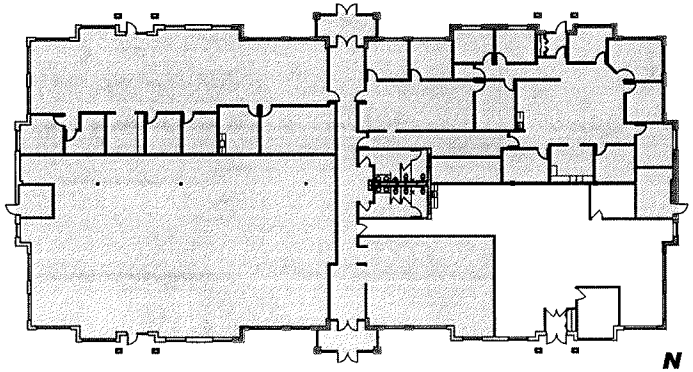

2 A200 BUILDING KEY
1/8"=1'-0"

N

bdh+young
interiors | architecture
7001 France Avenue S, Suite 200, Edina, Minnesota 55435
952-893-9020 Fax 952-893-9299
www.bdhyoung.com

Project Information

EXHIBIT A

SCENIC HEIGHTS
BUILDING A

14852 SCENIC HEIGHTS ROAD
SUITE 140
EDEN PRAIRIE, MN

3,028 SF

Issue Record

Sheet Title

PRELIMINARY SPACE PLAN

Sheet Information

Job Code SHAGEN2
Drawn By LP *Reviewed By* DL/JB
Filename SHAGEN_DEMO PERMIT2

Date
1.23.15

A200

Drawing File: F:\SHAGEN\Autocad\SURVEY & PLAN\Shagen_Floor Plan(2).dwg
Last Saved By: Lisa Pruska on 1/21/2015 12:04 PM Last Printed By: David Lohn on 4/11/2015 3:44 PM