NOTE : FIGURED DIMENSIONS ONLY.
DO NOT SCALE DRAWING.
CONTRACTOR TO CHECK DIMENSIONS ON SITE BEFORE CONSTRUCTION.
DISCREPENCES ARE TO BE BROUGHT TO ATTENTION OF THE SURVYORS PIOR TO THE COMMENCEMENT OF WORK.

DRAWING IS INTENDED SOLEY FOR PURPOSE NOTED. ONLY DRAWINGS MARKED CONTRACT ARE TO BE USED FOR CONSTRUCTION.

RECEIVED: 13/09/2023

Wicklow County Council - Inspection Purposes Only

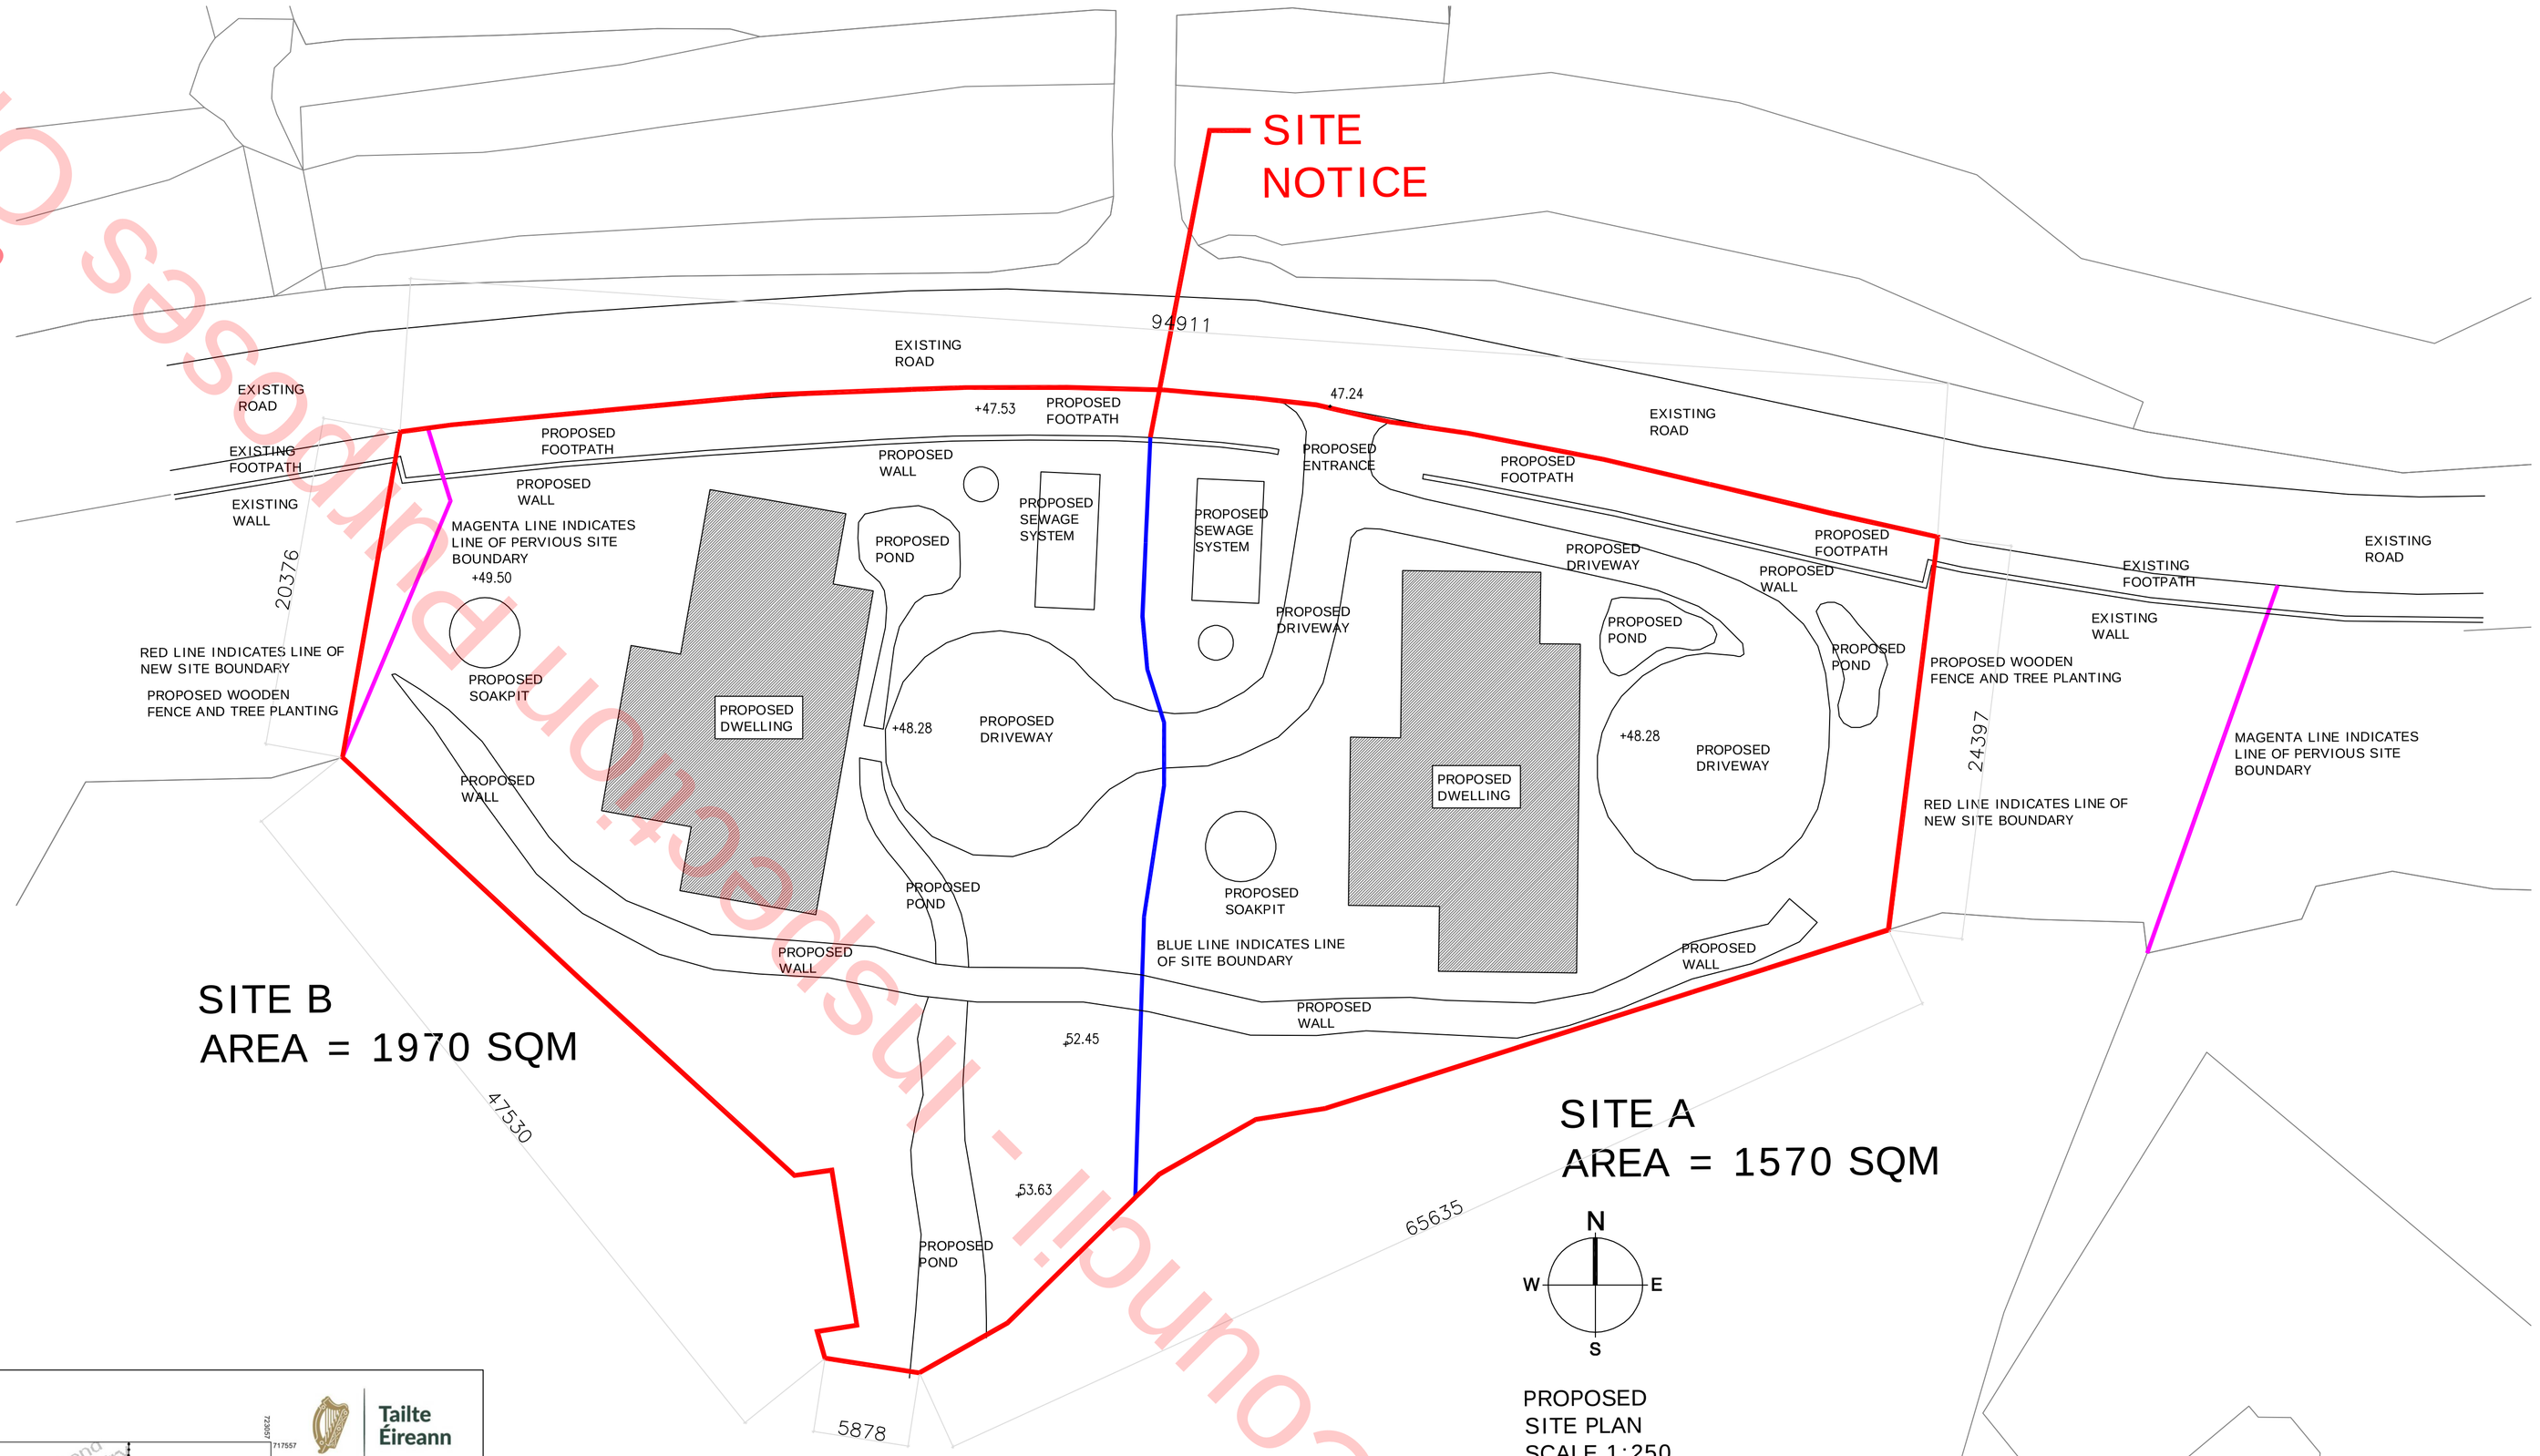

PROPOSED
SITE PLAN
SCALE 1:250
SITE AREA
0.38 HECTARES

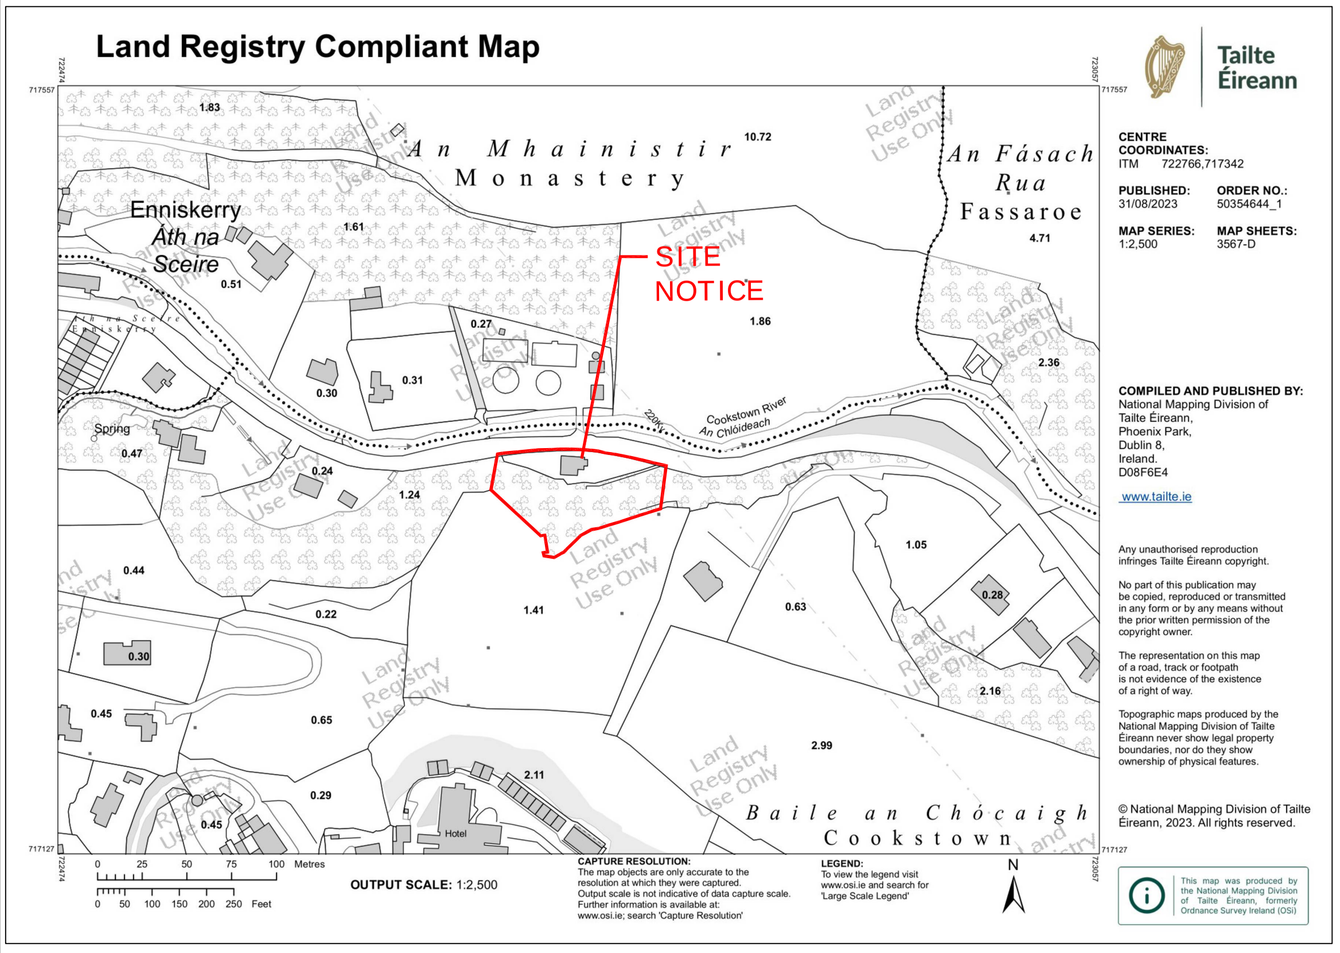

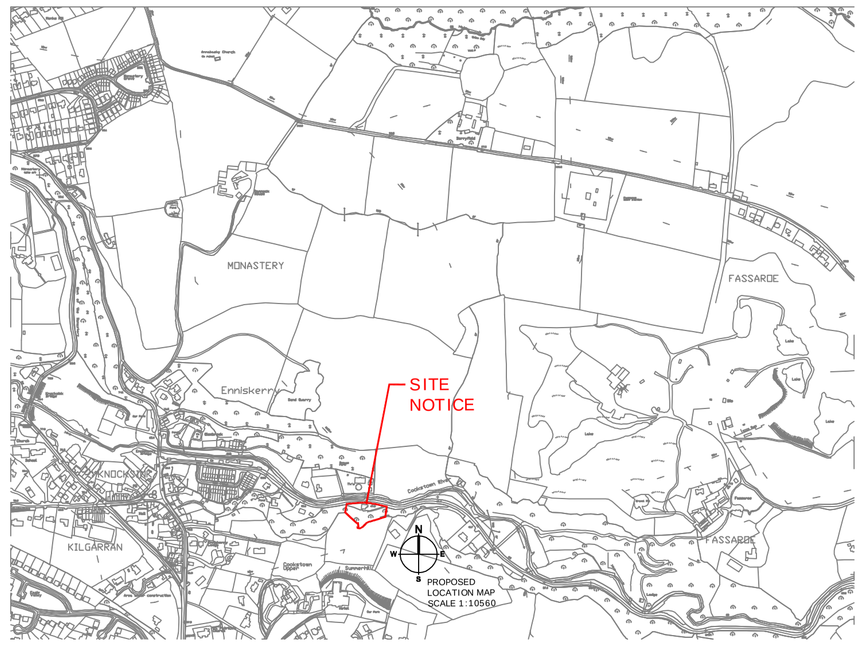

	DRAWING BY: LIAM KENNA	DATE: 31.08.23

DRAWING:
PROPOSED SITE LAYOUT AND OS MAPS
SCALE 1: 10560, 2500, 250

PROJECT:
J.P GALLIGAN,
SWISS COTTAGE,
COOKSTOWN,
ENNISKERRY,
CO. WICKLOW

DRAWING NO.	SHEET NO.
001	1