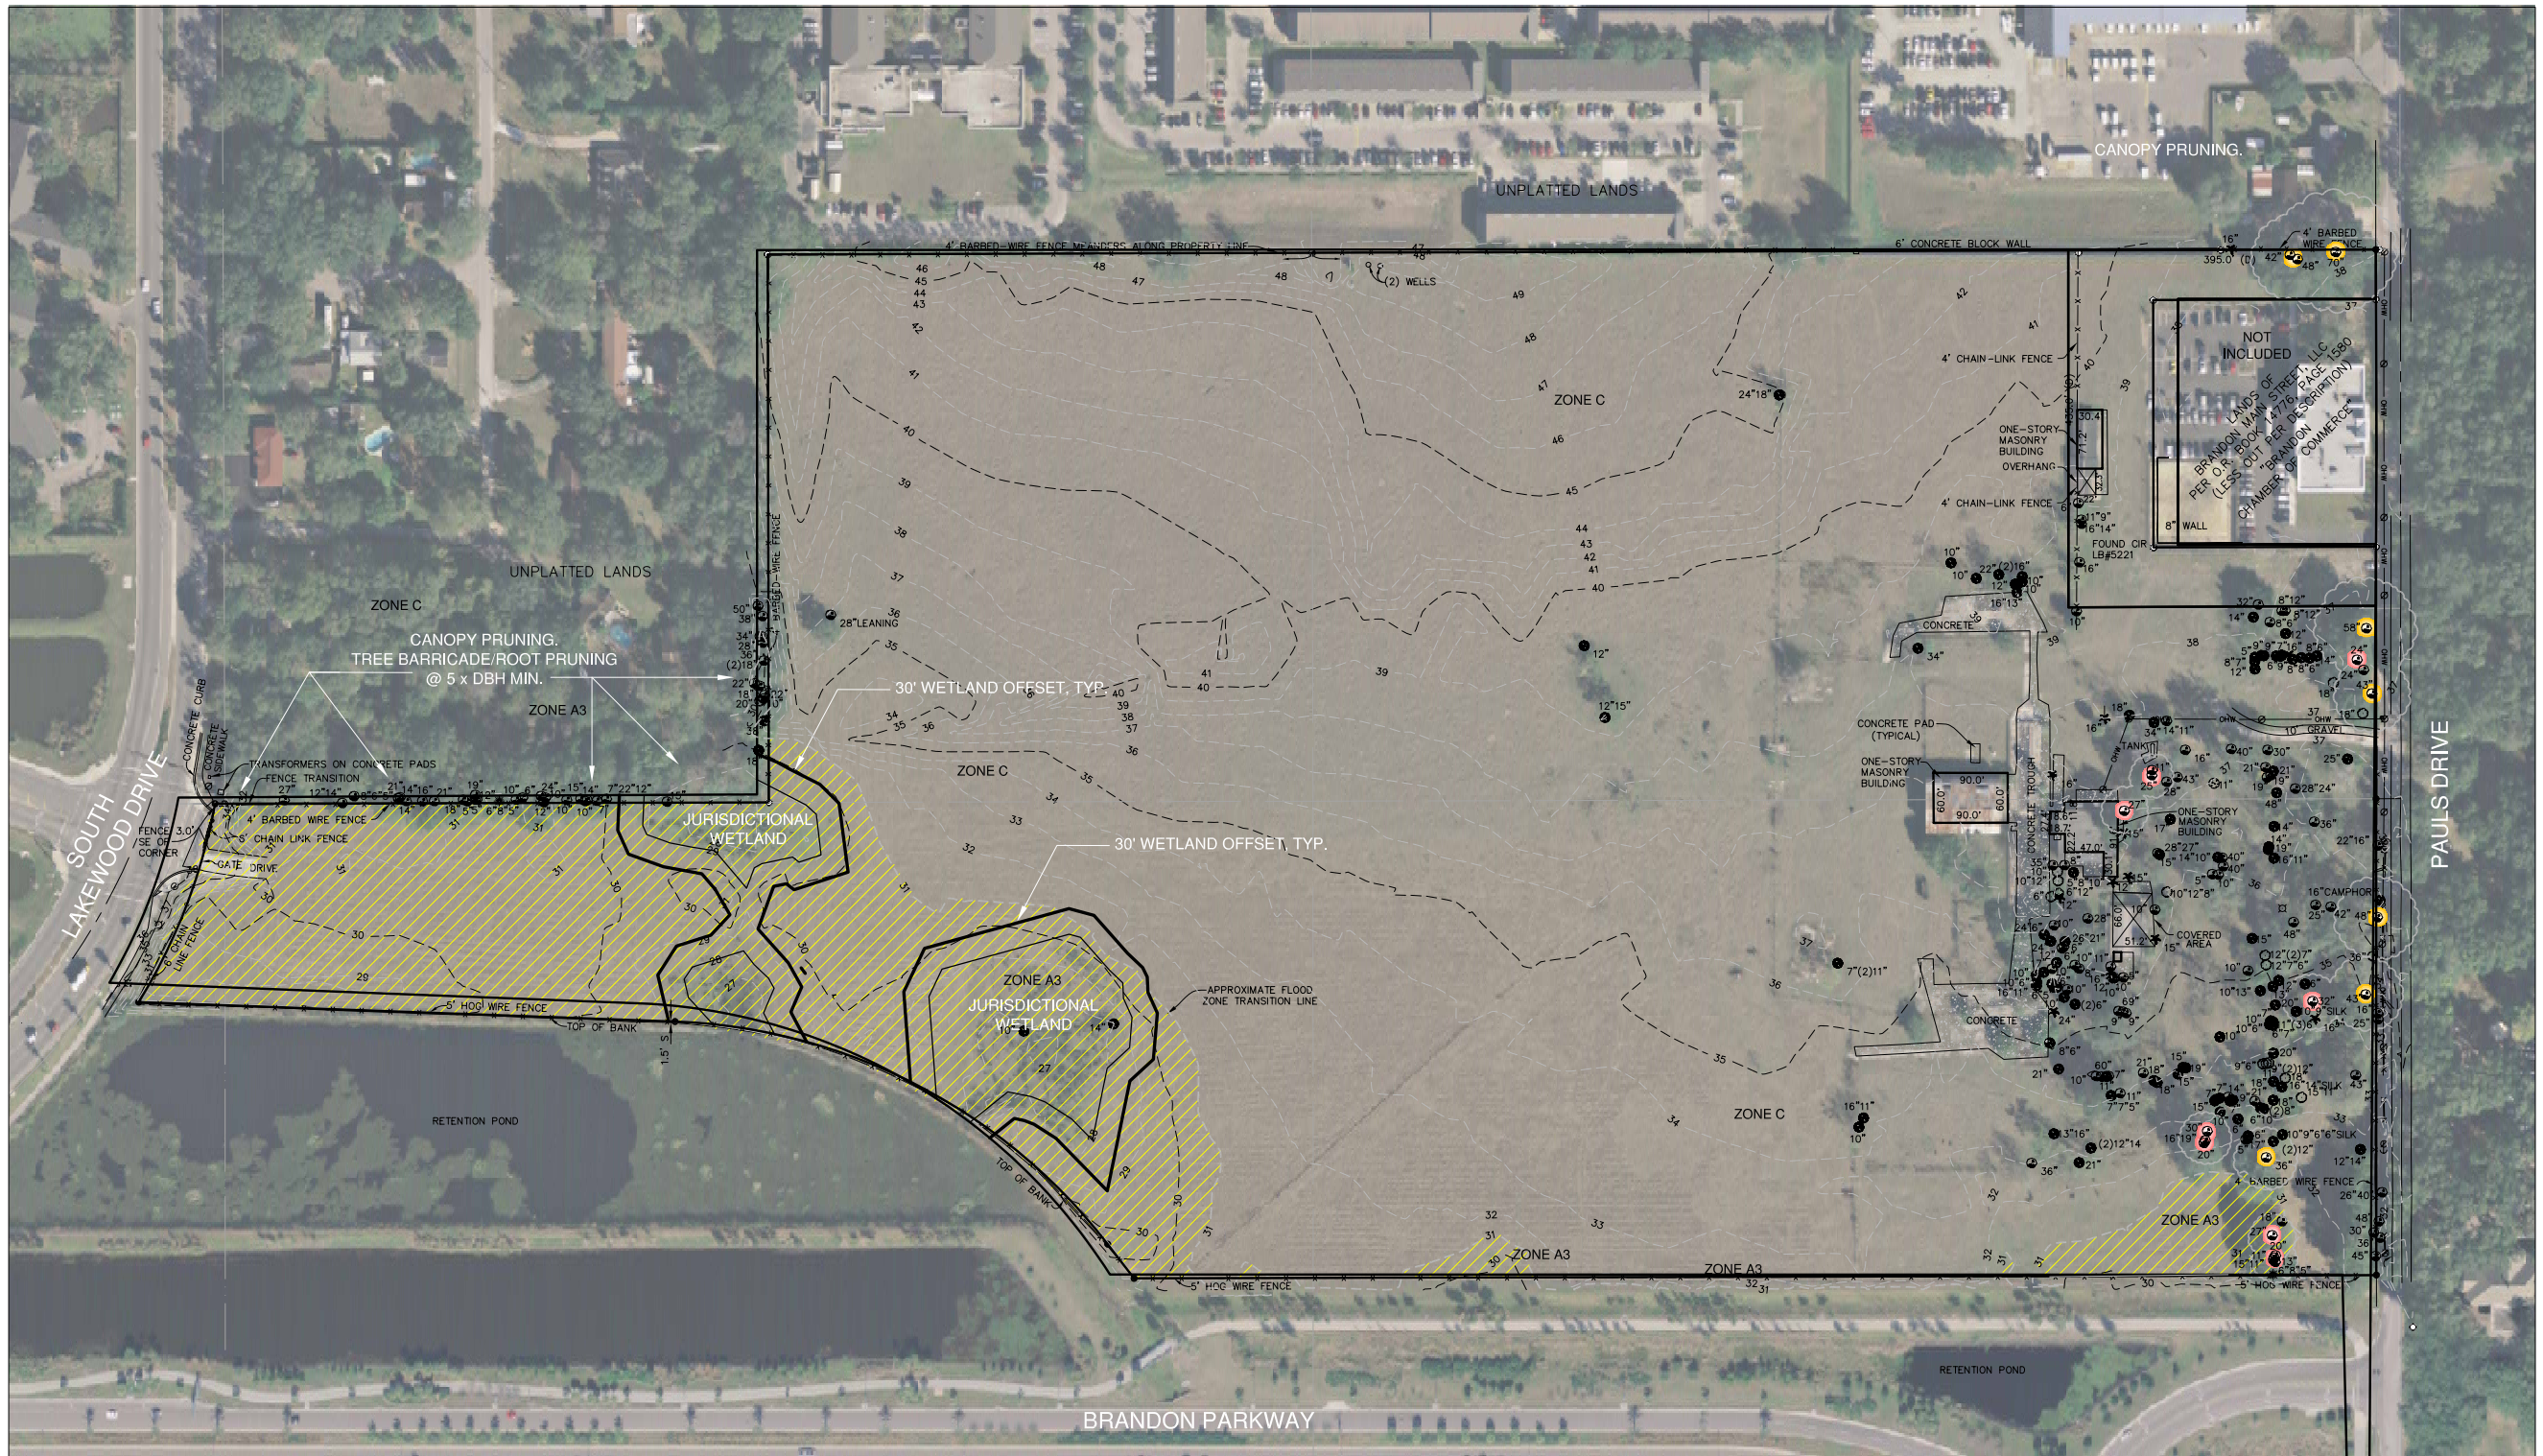

GENESIS GROUP
FROM VISION TO REALITY
3910 US HIGHWAY 301 NORTH, SUITE 140, TAMPA, FL 33619
Phone 813.620.4500 Fax 813.620.4980 www.GenesisGroup.com
FL CA 00000660 FL LB 0006616 FL LC 26000202

PREPARED FOR

COLONIAL PROPERTIES

SOURCES:
SURVEY: GULFCOAST SURVEY, INC. DATE: AUGUST 16, 2005

100' 50' 0 100' 200'
SCALE: 1" = 100'

NOTE: BRAZILIAN PEPPER ON SITE, REQUIRES NUISANCE/EXOTIC SPECIES REMOVAL AND MAINTENANCE PLAN.

LEGEND:

- TREE CANOPY
- PROTECTED LIVE OAK
- GRAND OAK
- APPROXIMATE FLOOD ZONE TRANSITION LINE
- 30' WETLAND OFFSET
- JURISDICTIONAL WETLAND
- 100 YEAR FLOOD PLAIN

BRANDON MAIN STREET
PRELIMINARY TREE EVALUATION

4.10.2007

F:\3842\004\LANDSCAPE\PRELIMINARY TREE EVALUATION.DWG 4/13/2007 4:07 PM